1436 1831

Process ID# 80678

To be brought under the Provisions of the Real Property Ordinance

Vide Plan in Box File by G.Lewis.

Cadastral Sheet G.7.M. 63A 3/b
Ward of Siparia
County of St.Patrick
Siparia

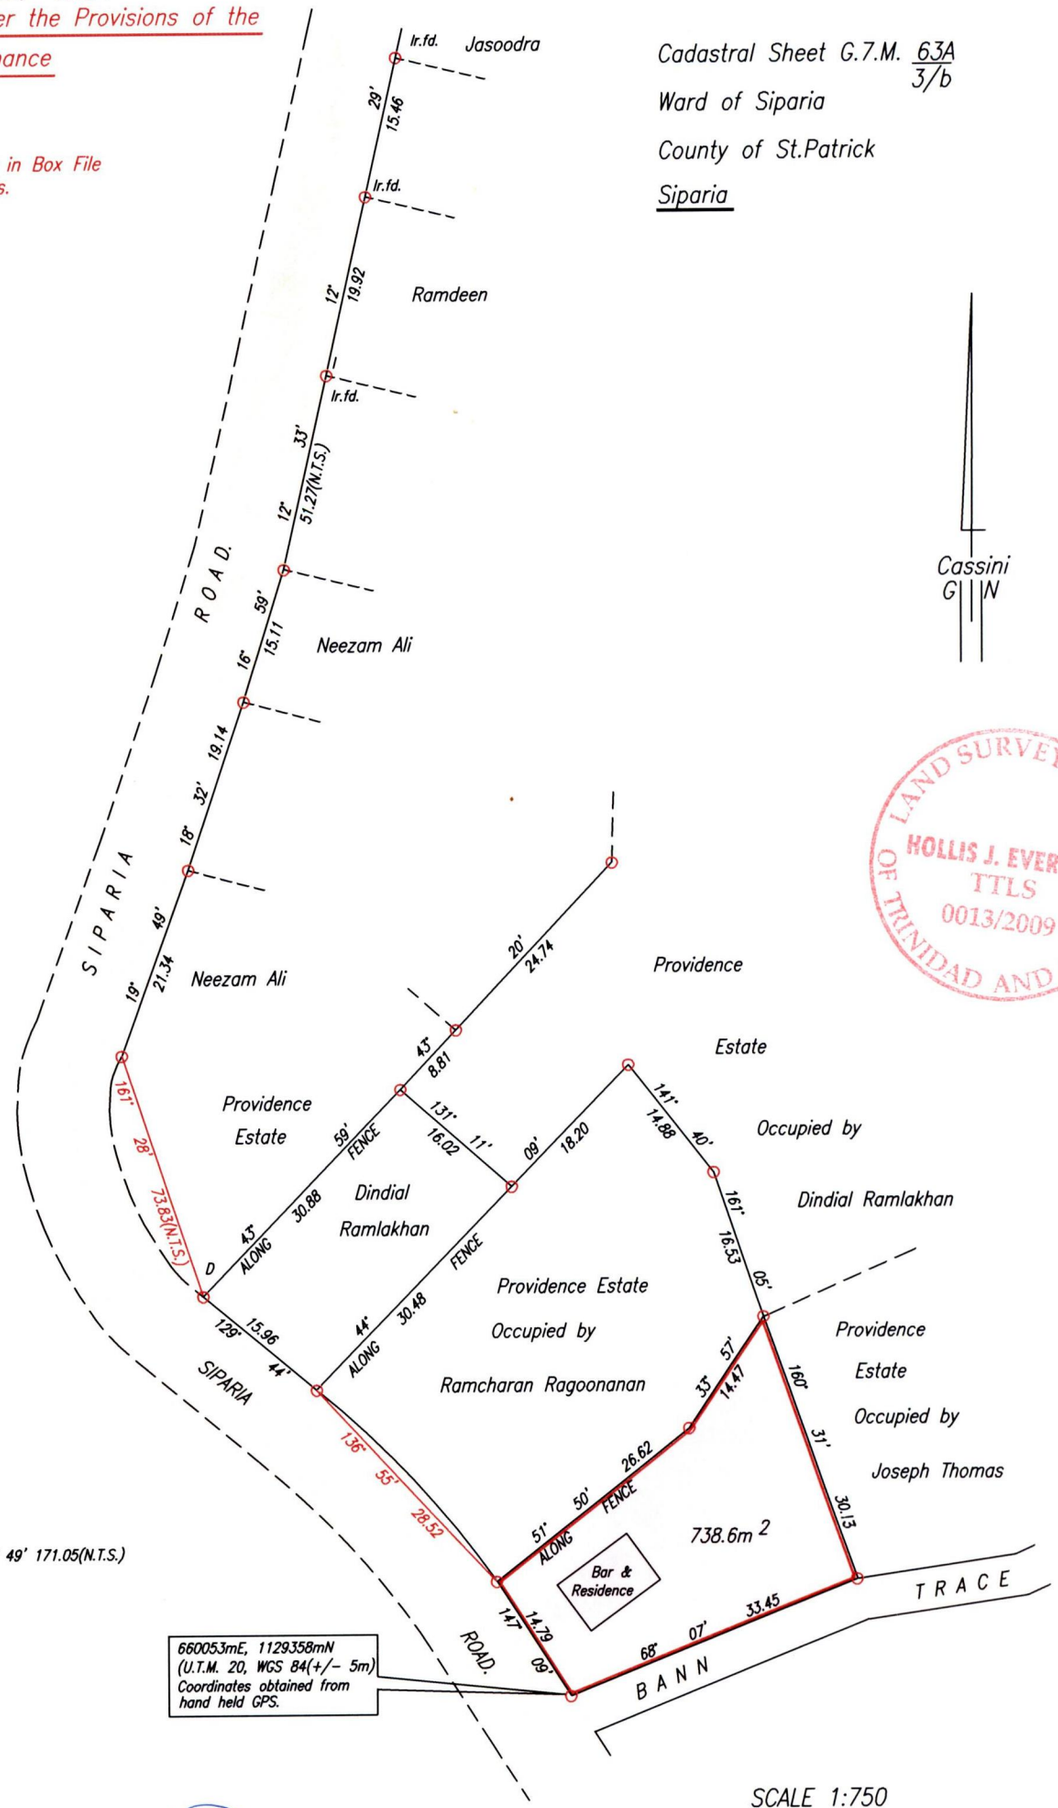

D – 1 = 01° 49' 171.05(N.T.S.)

660053mE, 1129358mN
(U.T.M. 20, WGS 84(+/- 5m)
Coordinates obtained from hand held GPS.

LAND SURVEY BOARD OF TRINIDAD AND TOBAGO
HOLLIS J. EVERSLEY
TTLS
0013/2009

SCALE 1:750
Distances are in metres
○Denotes Iron put except otherwise stated

Approved .....
Director of Surveys 2010·4·1

Bearings are Cassini Grid based on Solar Observations
PLAN of a Parcel of land coloured pink in the Ward of Naparima
Containing seven hundred and thirty eight point six square metres.
Surveyed by me, with due authority, on 3rd. November, 2007 ~~[illegible]~~ for Dindial Ramlakhan
In accordance with Regulation 25 (1) of the Land Surveyors' Regulations 1998,
I certify that this plan is correct.

Checked by..... 29/3/10 . . . . . .

Entered on..... Trinidad & Tobago Land Surveyor. . . 18th June . . . . 2009.