Process ID# 80778

1436 211

U.P.R.N.....

To be brought under the provisions of the REAL PROPERTY ORDINANCE

Cadastral Sheet *I.17.K*
Ward of *Tobago*
Parish of *St. George*

MT. ST. GEORGE

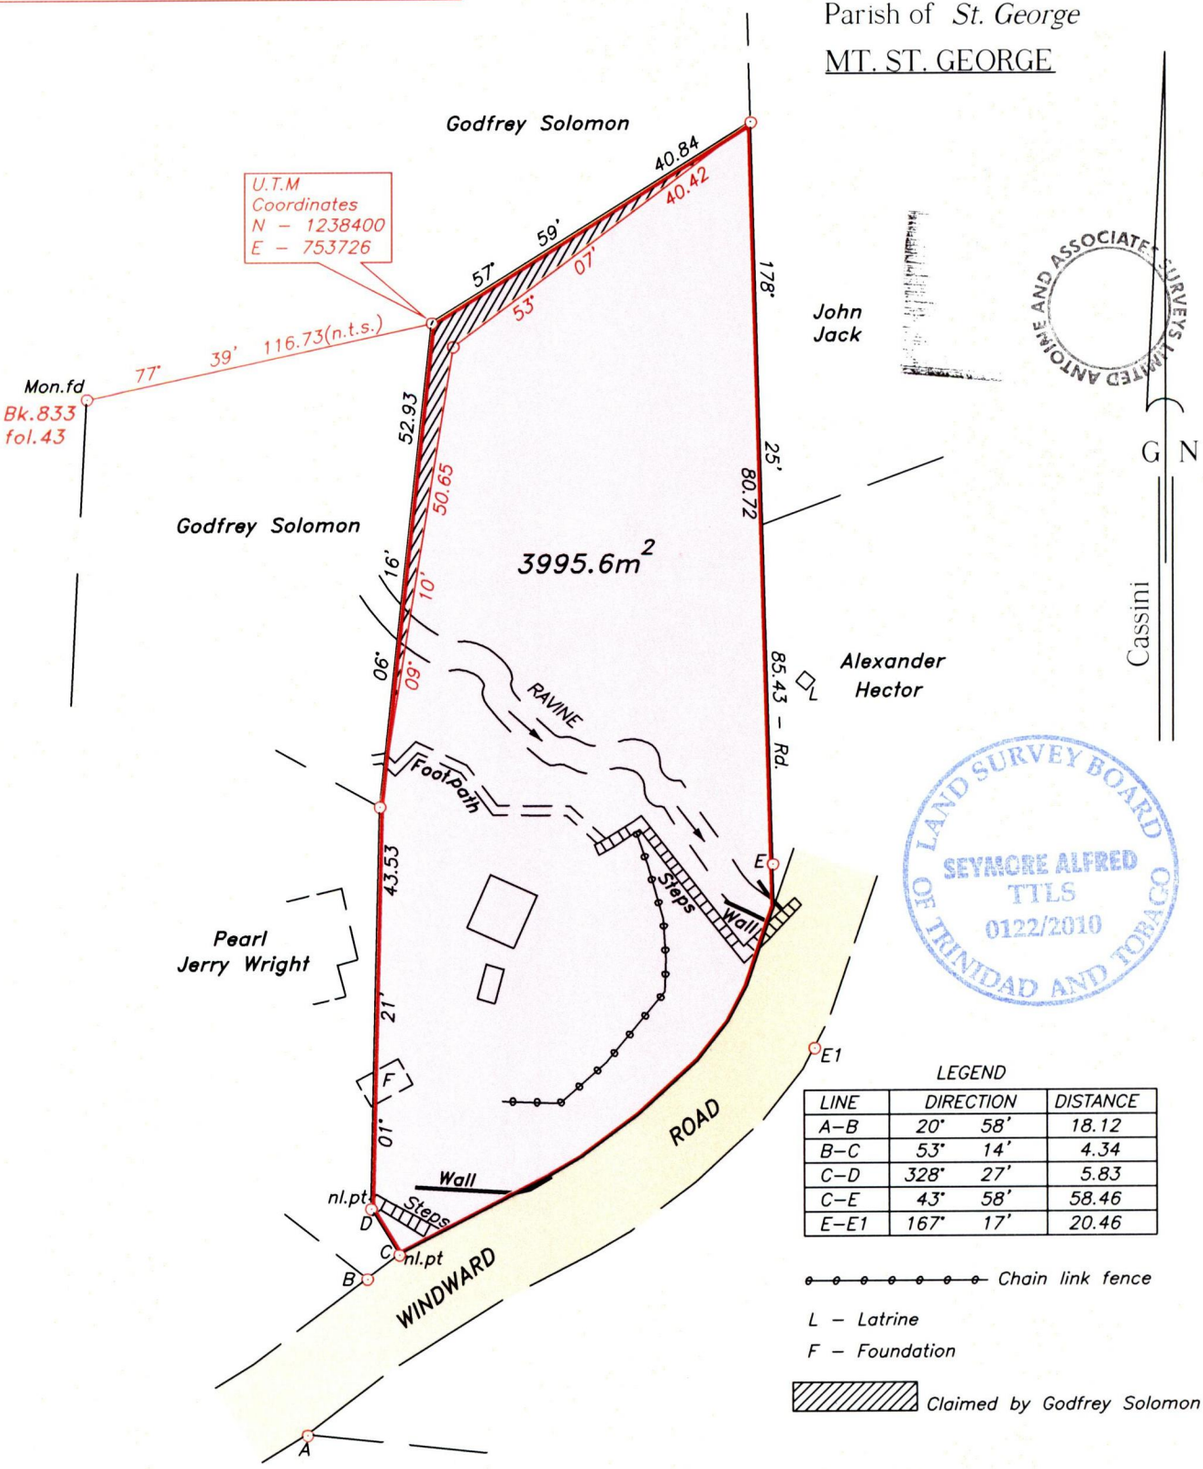

LEGEND

LINE	DIRECTION		DISTANCE
A–B	20°	58'	18.12
B–C	53°	14'	4.34
C–D	328°	27'	5.83
C–E	43°	58'	58.46
E–E1	167°	17'	20.46

Chain link fence

L – Latrine

F – Foundation

Claimed by Godfrey Solomon

Approved .....
Director of Surveys 2010·7·5

Note- UTM Zone 20 (WGS 84) Coordinates obtained from hand held GPS receiver
± 26.00m

⊙ Denotes iron found, except otherwise stated.

SCALE 1:750

Bearings are grid based on solar observations

Distances are in metres

PLAN of a parcel of land coloured *pink* in the Ward of *Tobago*

Containing *three thousand nine hundred and ninety five point six square metres.*

Surveyed by me, with due authority on 27th November 2009 for Samuel Peters.

In accordance with Regulation 25 (1) of the Land Surveyors' Regulations 1998, I certify that this plan is correct.

Checked by 30/6/10
Entered ..... K. Albert
26.5.2014

Seymore Alfred
.....

Trinidad & Tobago Land Surveyor.....3rd February.....2010.

Path: \\aasl-server\09survey\g138\u greig.dwg

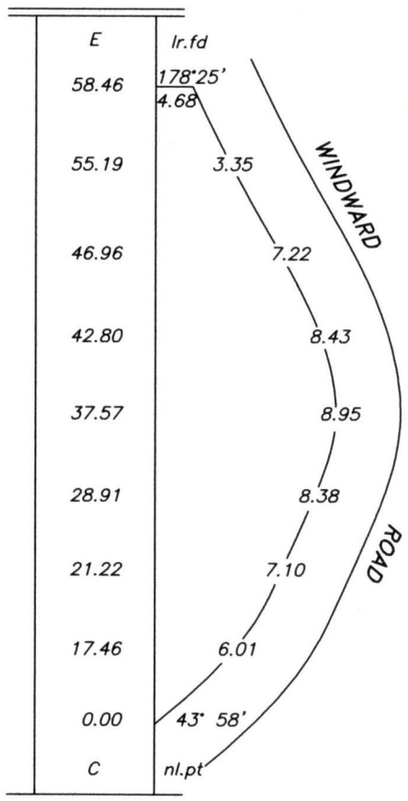
E
lr.fd
58.46
178°25'
4.68
55.19
3.35
46.96
7.22
42.80
8.43
37.57
8.95
28.91
8.38
21.22
7.10
17.46
6.01
0.00
43° 58'
C
nl.pt
WINDWARD
ROAD

1436/211