U.P.R.N No.....

Cadastral Sheet (A.20.C) 13E / 1/c

Ward of St.Anns

County of St.George

To be brought under the Provisions of the Real Property Ordinance

Process ID# 80327

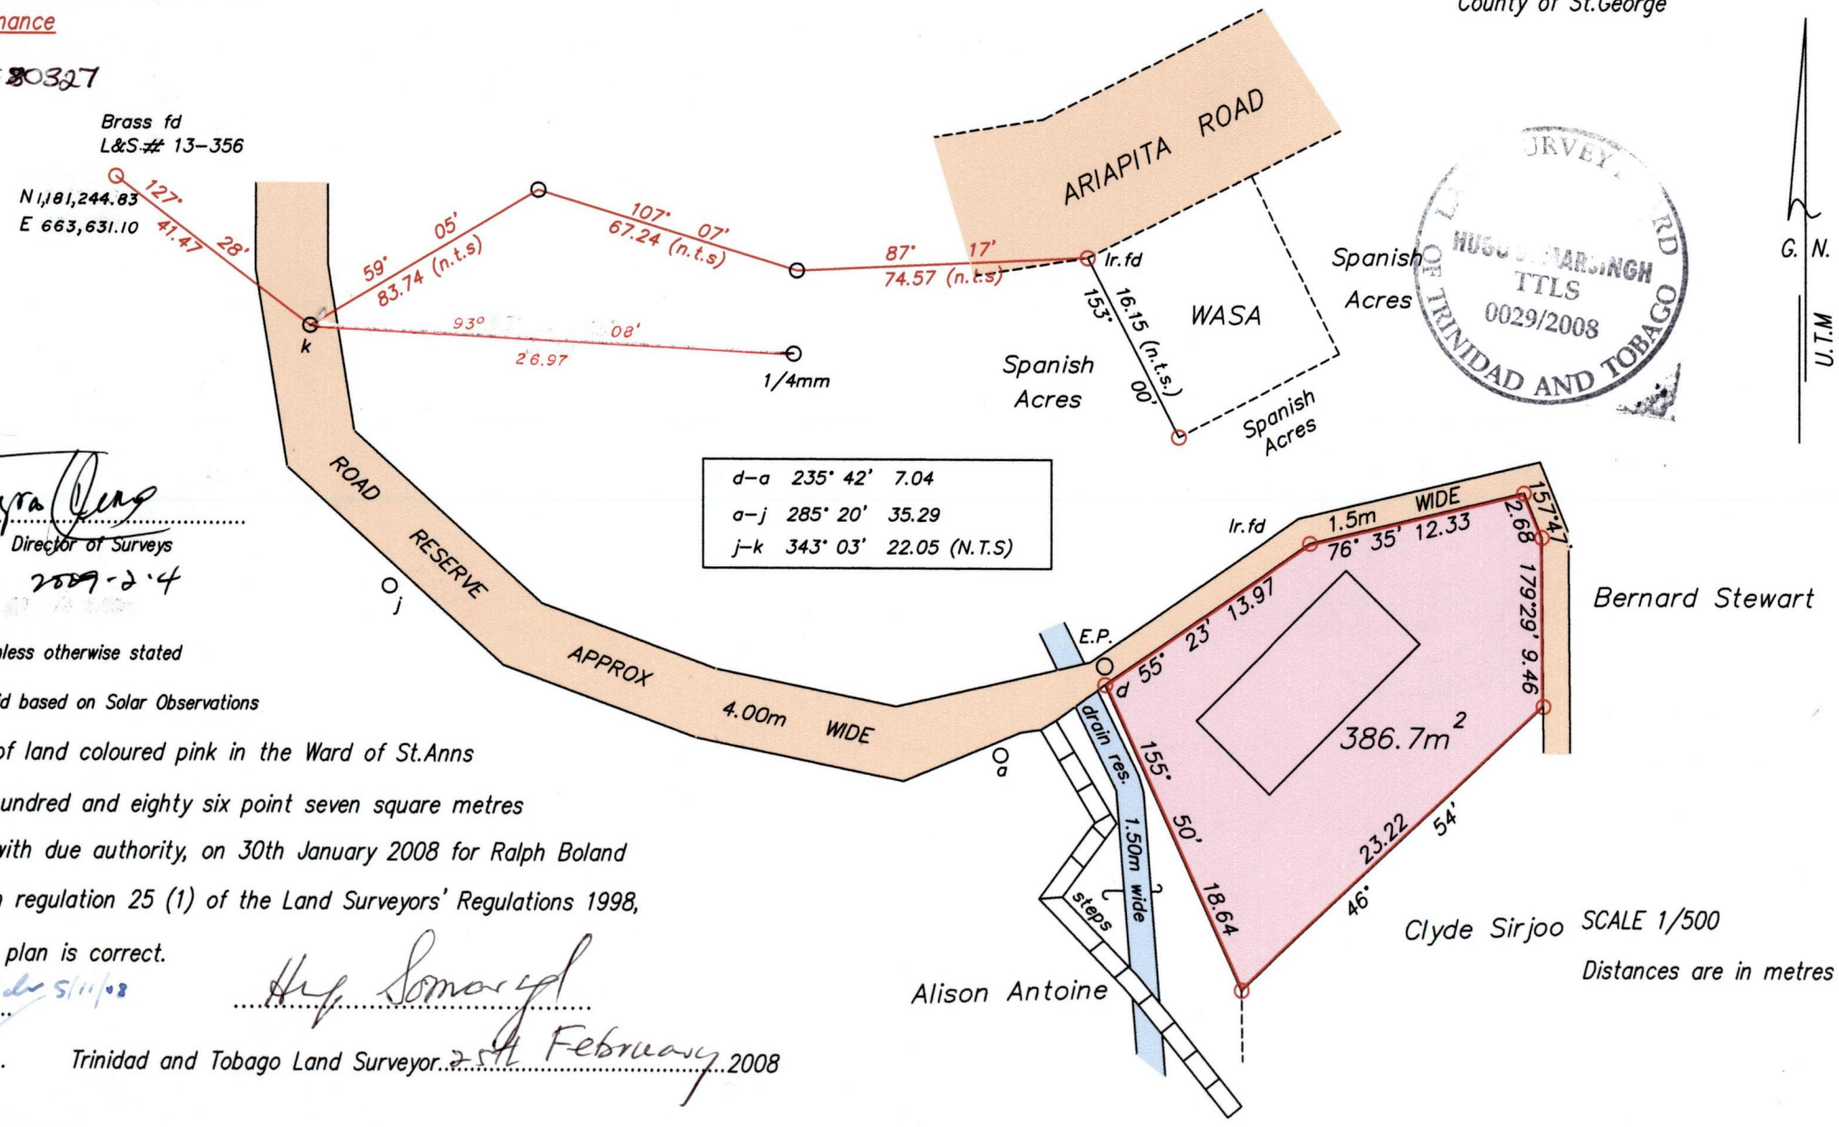

SURVEY BOARD OF TRINIDAD AND TOBAGO
HUGO [illegible]SINGH
TTLS
0029/2008

Approved by .....
Director of Surveys
2009-2-4

○ Denotes Iron put unless otherwise stated

Bearings are U.T.M. Grid based on Solar Observations

Plan of a Parcel of land coloured pink in the Ward of St.Anns

Containing three hundred and eighty six point seven square metres

Surveyed by me, with due authority, on 30th January 2008 for Ralph Boland

In accordance with regulation 25 (1) of the Land Surveyors' Regulations 1998,

I certify that this plan is correct.

Checked by..... 5/11/08

Entered on.....

Trinidad and Tobago Land Surveyor..... 25th February 2008

1436

29