1436 57

To be brought under the Provisions of the Real Property Ordinance.

Process ID# 80588

Cadastral Sheet D.8.F. 34A 3/d,4/c
Ward of Chaguanas
County of Caroni

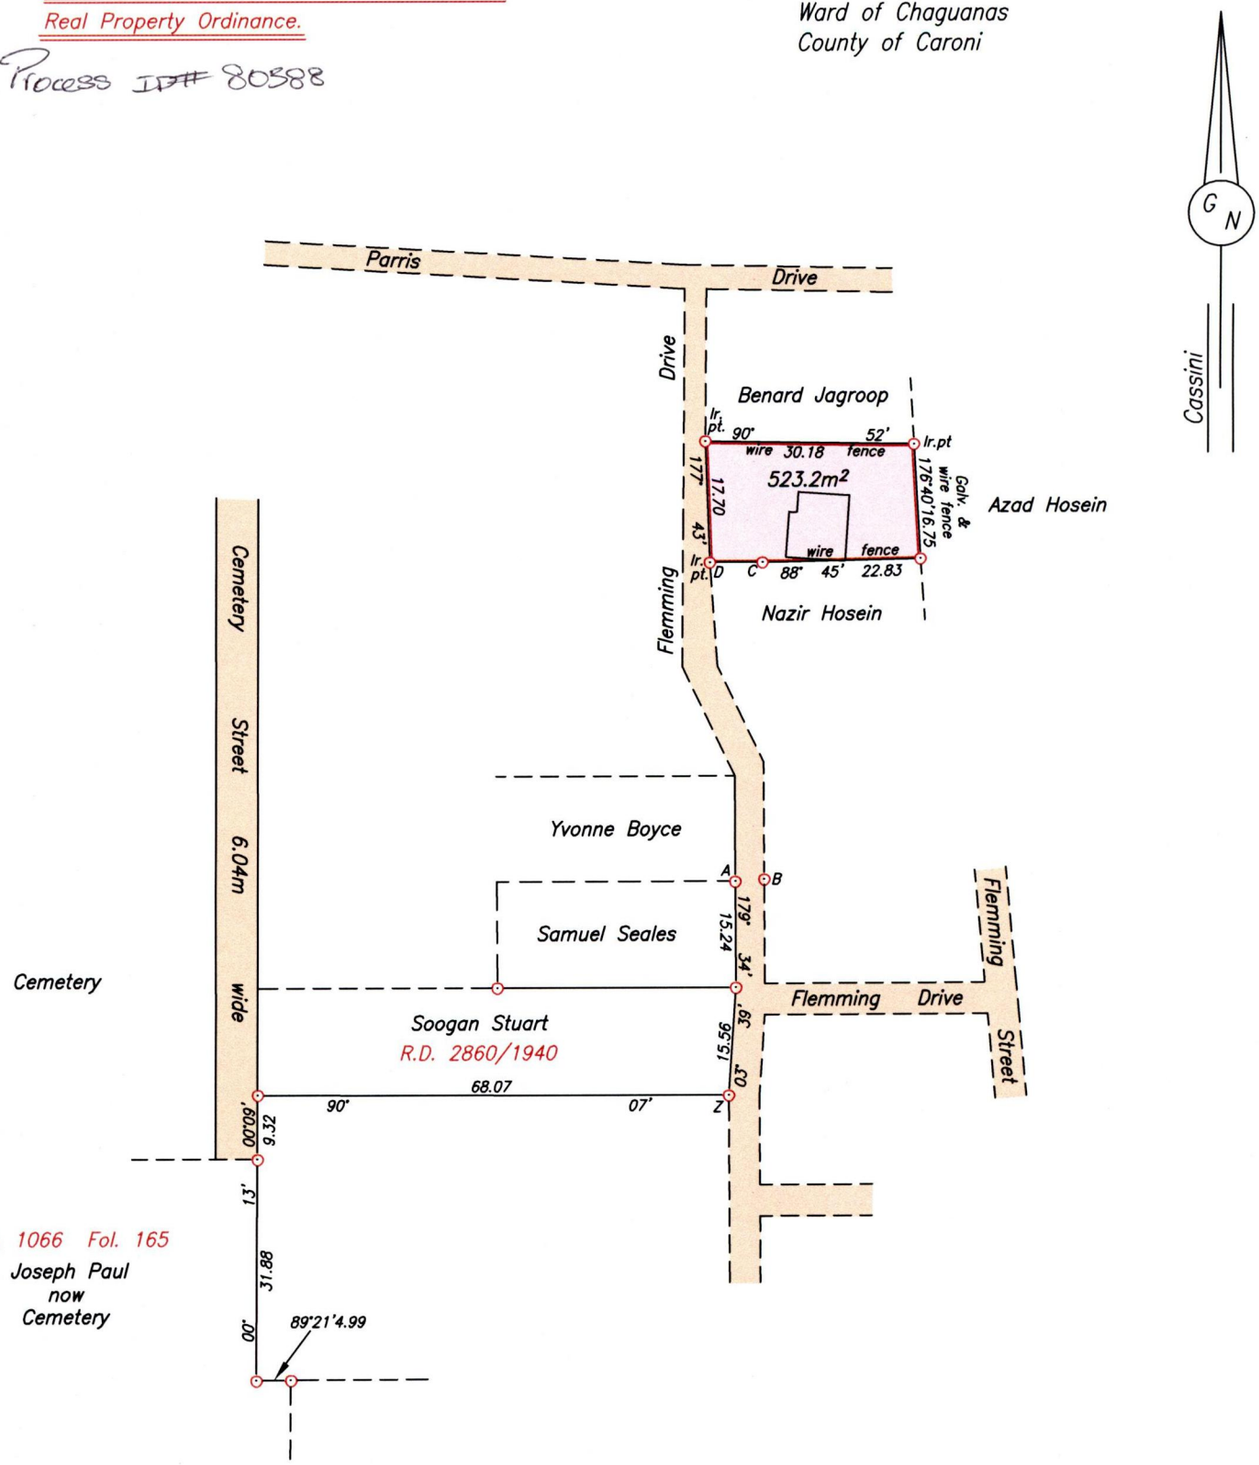

Approved
Director of Surveys
2009.6.26

Point Z
Co-ordinates obtained by Hand Held G.P.S. (WGS84 U.T.M. Zone 20)
Accuracy ± 6m
E 677282m
N 1162378m

Legend		
Sta.	Bearing	Dist.
A–B	85° 49'	4.20
B–C	359°36'	45.93
D–C	89° 55'	7.62

SCALE 1/1000
Distances are in metres

○ Denotes Iron found except otherwise stated
Bearings are Cassini Grid based on Solar Observations
Plan of a Parcel of land coloured pink in the Ward of Chaguanas
Containing five hundred and twenty three point two square metres
Surveyed by me, with due authority, on February 14th 2003 for Elton Seales
In accordance with Regulation 25 (1) of the Land Surveyors' Regulations 1998,
I certify that this plan is correct.

LAND SURVEY BOARD OF TRINIDAD AND TOBAGO
GANESHDATH RAMCHARITAR
TTLS
0055/2009

Entered on . . . . . .

Checked by. mm 23/6/09 Trinidad & Tobago Land Surveyor 20/4 2009