Vol. 5184 fol. 375

U.P.R.N No.....

R.P.O. Vol. 22 Fol.161

C.T. Vol. 3188 Fol. 205

Cadastral Sheet (D.2 H.) 23F 4/d

Ward of Chaguanas

County of Caroni

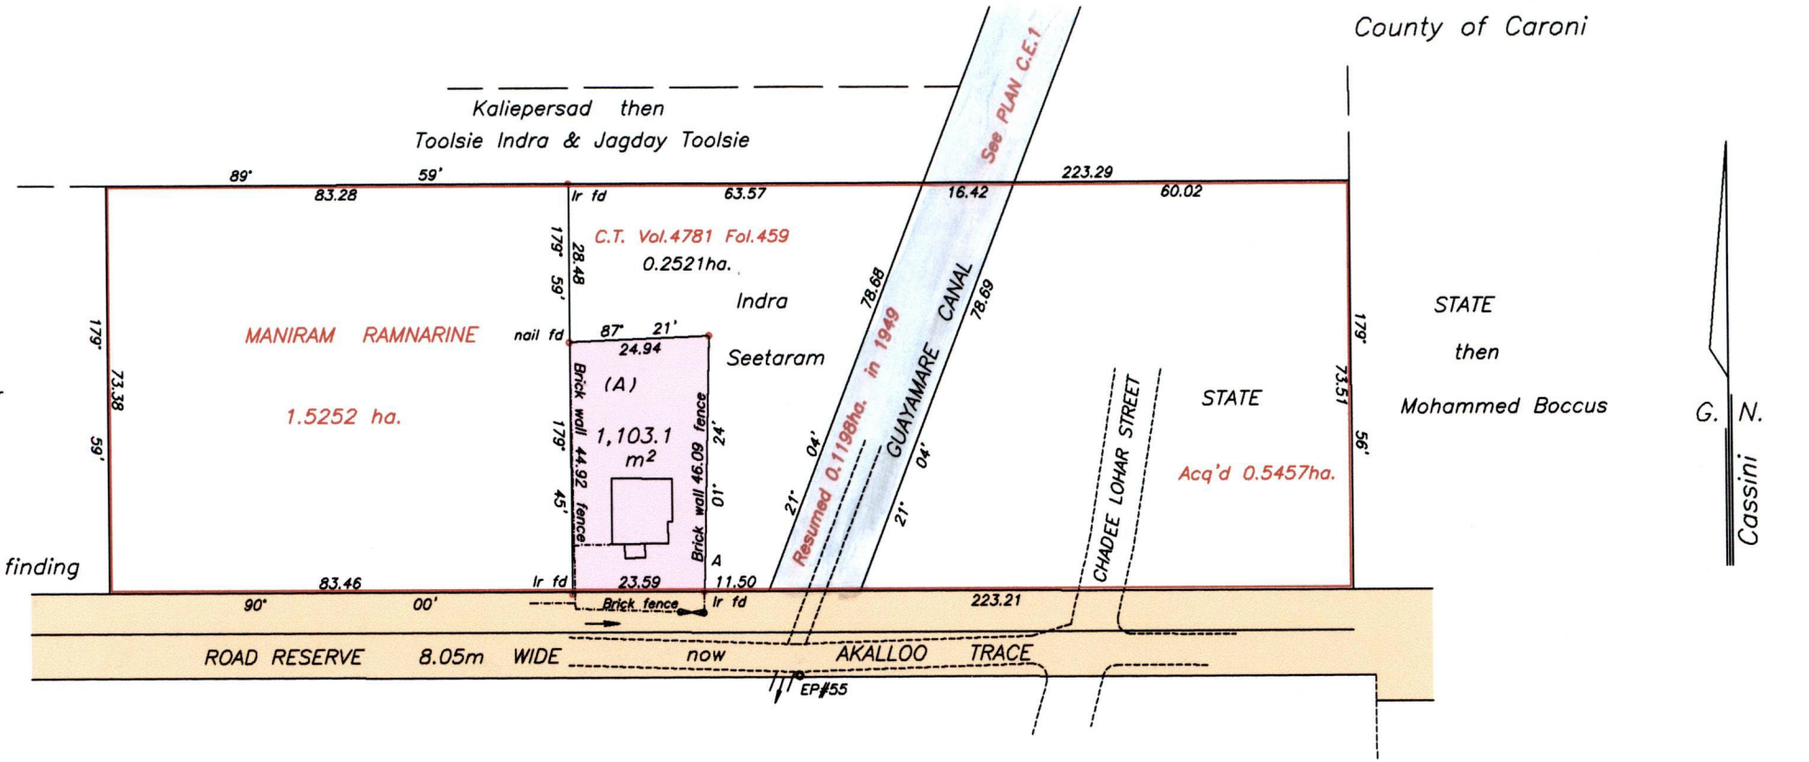

'A' N 1,168,196
E 673,575

Co-ordinate are based on GPS finding
WGS 84 U.T.M. Zone 20
-/+ 3.00m

Approved.....
Director of Surveys
2009.2.13

See Bk.1124 Fol.36
Bk.1175 Fol.184
PLAN A.N.1

SCALE 1:1250

Distances are in metres

LAND SURVEY BOARD OF TRINIDAD AND TOBAGO
HUGO SOMARSINGH
TTLS
0029/2008

○ Denotes Iron put unless otherwise stated

Bearings are Cassini Grid based on Solar Observations

Note : To obtain compass bearings add 01 minutes

Plan of a Parcel of land coloured pink in the Ward of Chaguanas

Containing one thousand one hundred and three point one square meters

Surveyed by me, with due authority in September 2006

In accordance with Regulation 25 (1) of the Land Surveyors' Regulations 1998, I certify that this plan is correct.

Checked by..... Mele 5/2/09

.....Hugo Somarsingh.....

Entered on..... Trinidad and Tobago Land Surveyor .....25th November.....2008

1439

137