1500/6

R.P.O. Vol. 131 Fol. 145
C.T. Vol. 511 Fol. 49

1500

Ward of Siparia
County of St. Patrick
Cadastral Sheet G.18.C., 73C 1/d

6

Ref. Plan filed in C.T. Vol. 2694 Fol. 303,317.

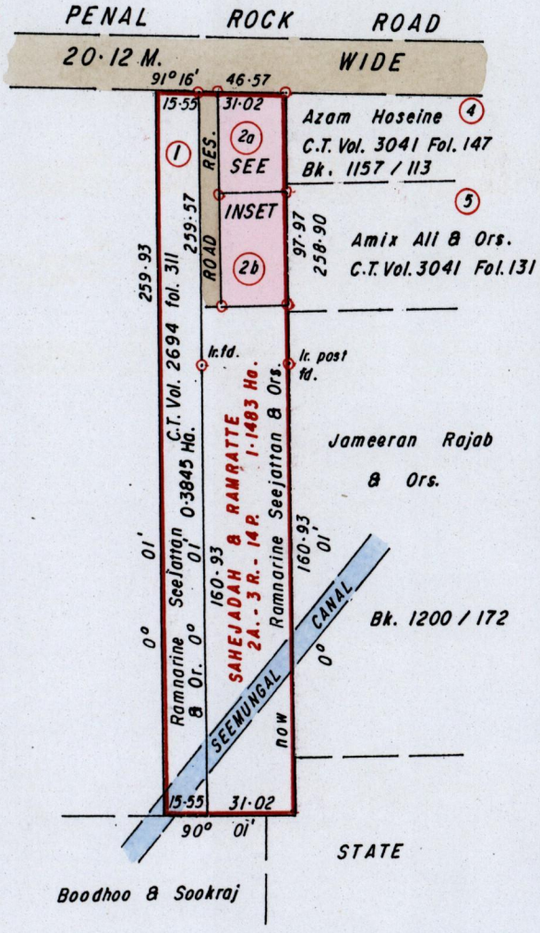

LOCATION Scale: 1 / 2500

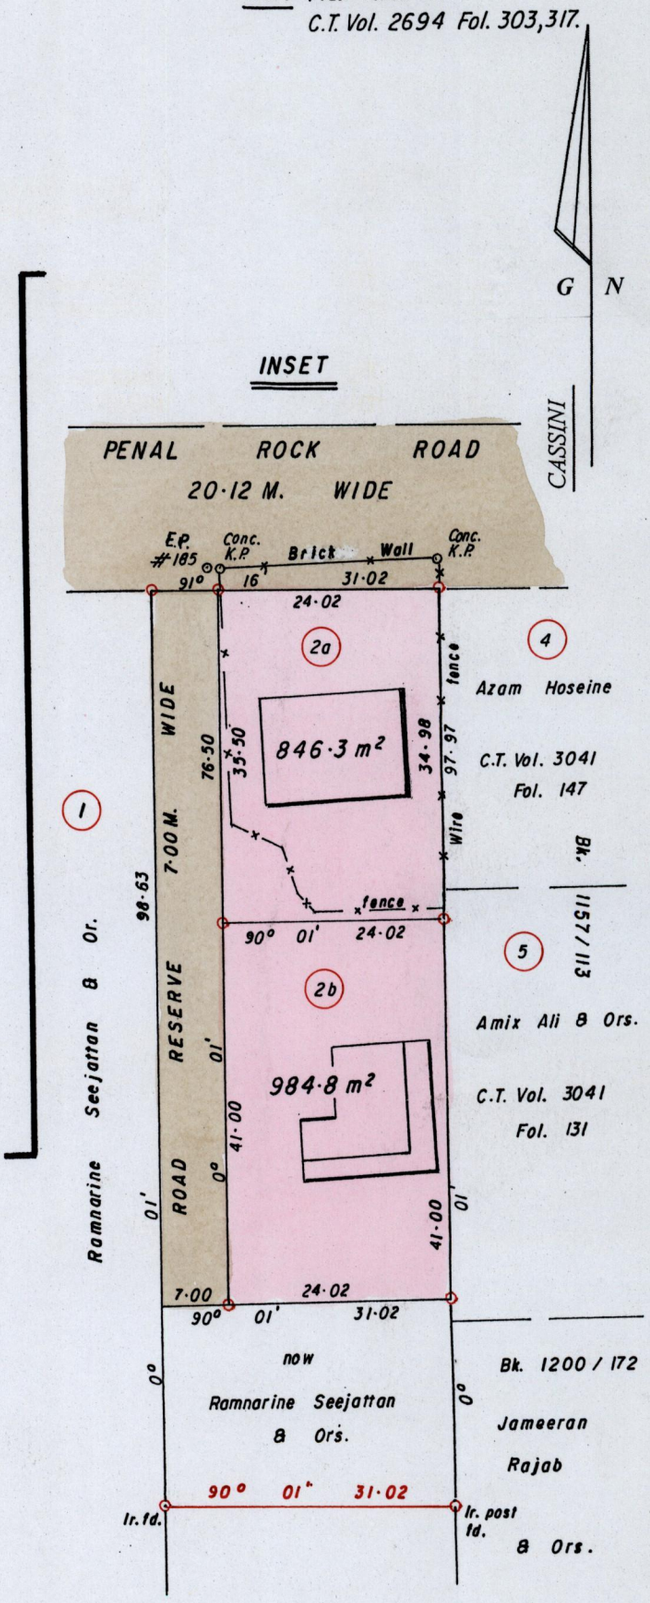

LAND SURVEY BOARD OF TRINIDAD AND TOBAGO
WINSTON J. SYLVESTER
TTLS
0030/2007

Approved .....
Director of Surveys
2009·3·25

○ Denotes Iron put unless otherwise stated
Bearings are Cassini Grid based on Solar Obs.
SCALE 1 / 750
Distances are in METRES

Note: To Obtain compass bearings add/subtract minutes

PLAN of 2 Parcels of land coloured PINK in the Ward of Siparia
Containing together one thousand eight hundred and thirty one point one square metres
Surveyed by me, with due authority, in January 2007 for Leslie Ramnarine & Ors.
In accordance with Regulation 25 (1) of the Land Surveyors' Regulations 1998,
I certify that this plan is correct.

Checked by ..... 7/3/09 .....

Entered ..... Trinidad and Tobago Land Surveyor ..... 4-03- ..... 2007.

MINISTRY OF AGRICULTURE
SURVEY & MAPPING DIVISION
JUL 1 1 2008
LANDS AND MARINE RESOURCES

1500/-