U.P.R.N. No.

Amalgamation of Parcel #40&Parcel #1

Reg. Deed# 200900825834D001

VIDE Plan EK 70

Process ID# 42915

Cadastral Sheet (D.7.K) 33 F 2/a

Ward of Chaguanas

County of Caroni

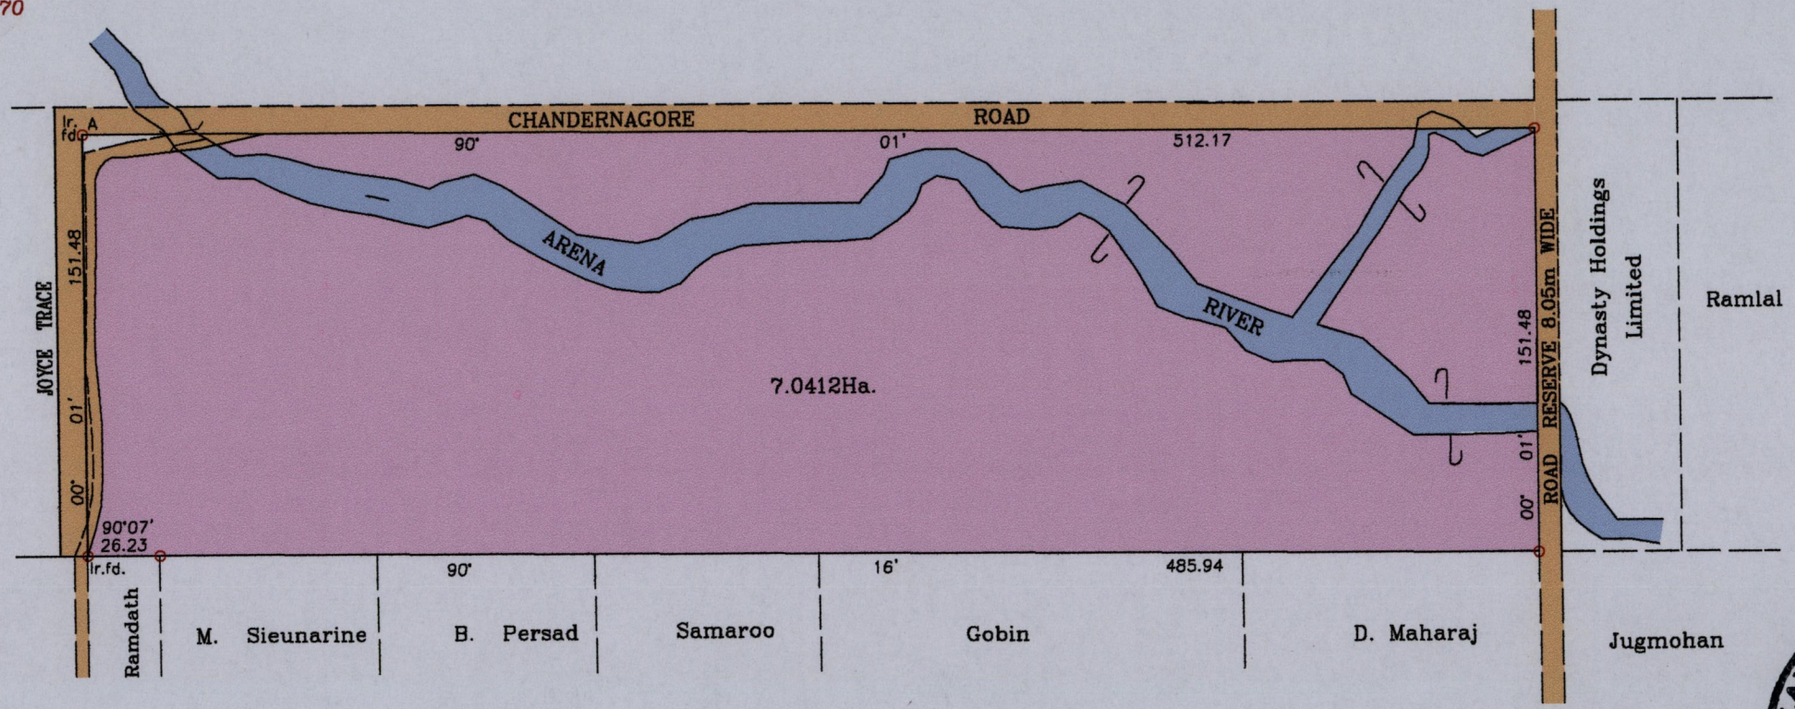

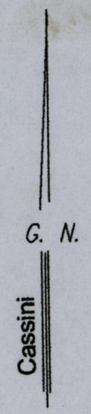

Correct Cor. A

671971m E
Ir.fd (A) – 1160617m N
U.T.M. Zone 20,WGS84(+/-5.0m)
Hand Held G.P.S. Coordinates

LAND SURVEY BOARD OF TRINIDAD AND TOBAGO
WIGO SOMARSINGH
TTLS
0029/2011

SCALE 1/2500

Distances are in metres

Bearings are Cassini Grid based on Solar Observations

o Denotes iron put except where otherwise stated.

Plan of a Parcel of land coloured pink in the Ward of Chaguanas

Containing seven point zero four one two hectares

Surveyed by me,with due authority, in July 2009 for Dynasty Holdings Limited

In accordance with regulation 25 (1) of the Land Surveyors' Regulations 1998,

I certify that this plan is correct.

Entered on.....

Trinidad and Tobago Land Surveyor.....25th August.....2011

MINISTRY OF AGRICULTURE
Survey & Mapping Division
#247
AUG 26 2011
LANDS & MARINE RESOURCES

1546

123