Ref: R.P.O Vol.493 Fol.863
C.T Vol.3631 Fol.213
Bk.289 Fol.28

Process ID# 44256

Cadastral Sheet 34F 1/d (D.9.P)
Ward of Chaguanas
County of Caroni

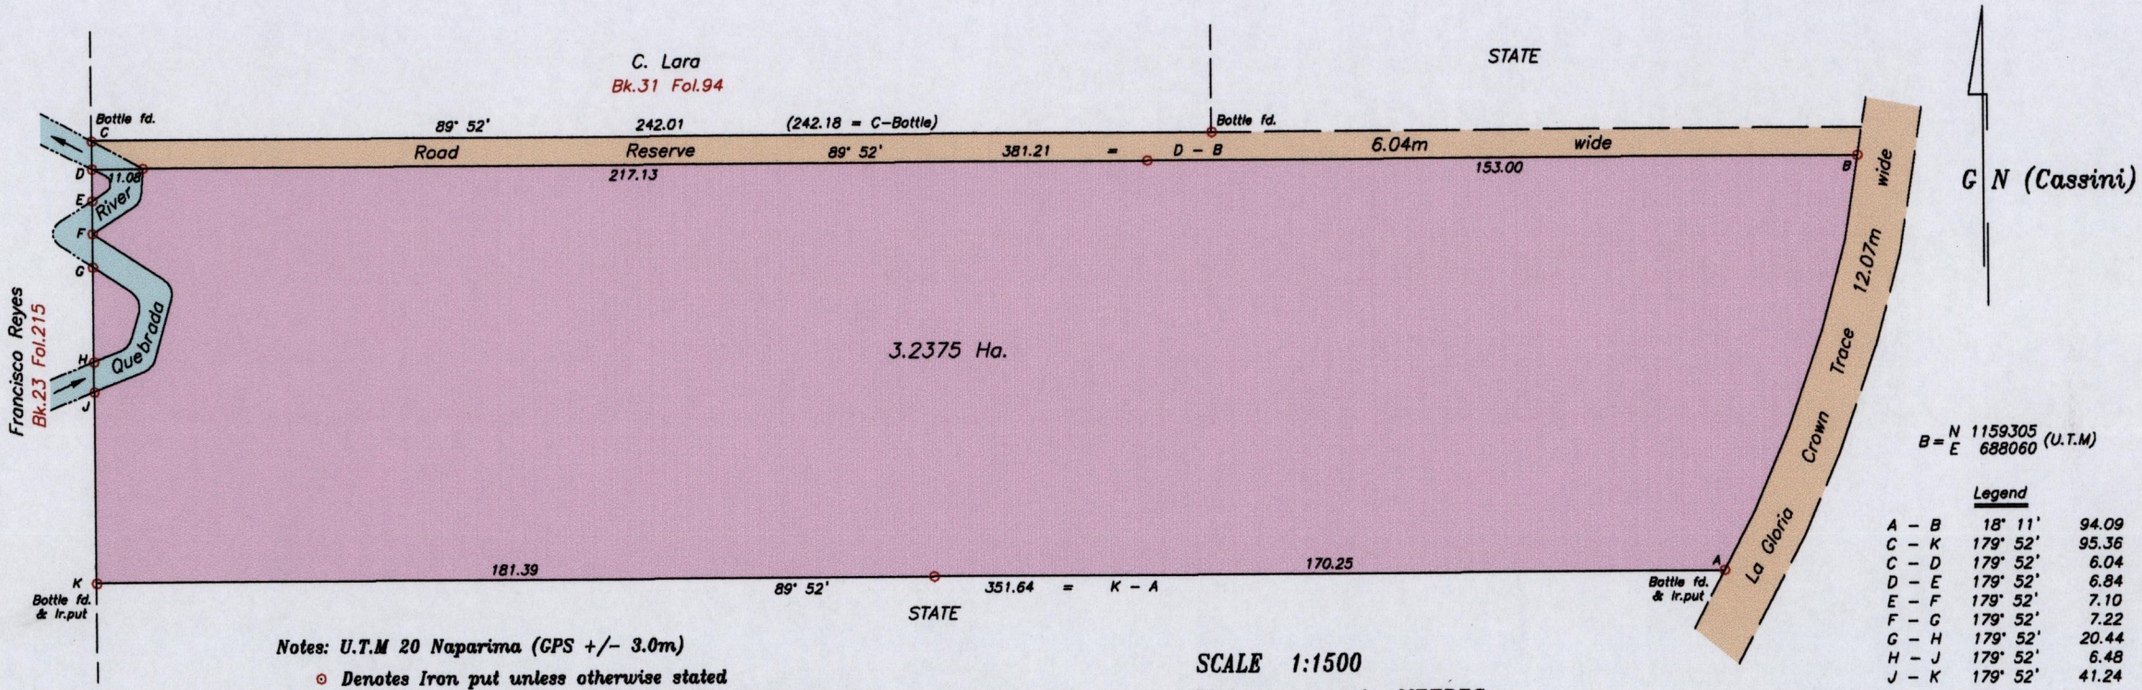

Legend

A – B	18° 11'	94.09
C – K	179° 52'	95.36
C – D	179° 52'	6.04
D – E	179° 52'	6.84
E – F	179° 52'	7.10
F – G	179° 52'	7.22
G – H	179° 52'	20.44
H – J	179° 52'	6.48
J – K	179° 52'	41.24

Notes: U.T.M 20 Naparima (GPS +/– 3.0m)
⊙ Denotes Iron put unless otherwise stated
Bearings are Cassini Grid based on solar observations

SCALE 1:1500
Distances are in METRES

PLAN of a Parcel of land coloured pink in the Ward of Chaguanas.
Containing three point two three seven five hectares.
Redefined by me, with due authority, in July 2011 at the request of Eugene James.
In accordance with Regulation 25 (1) of the Land Surveyors' Regulations 1998, I certify that this plan is correct.

Entered on.....

Curtis Gokool
Trinidad and Tobago Land Surveyor.....September 20.....2011

LAND SURVEY BOARD OF TRINIDAD AND TOBAGO
CURTIS GOKOOL
TTLS
0088/2011

MINISTRY OF FOOD PRODUCTION LAND AND MARINE AFFAIRS
OCT – 7 2011
$55
Lands & Surveys Division

1546

181