Process ID # 41179

Cadastral Sheet D.3.G. 24D 4/c
Ward of Cunupia
County of Caroni
Mon Plasir Road

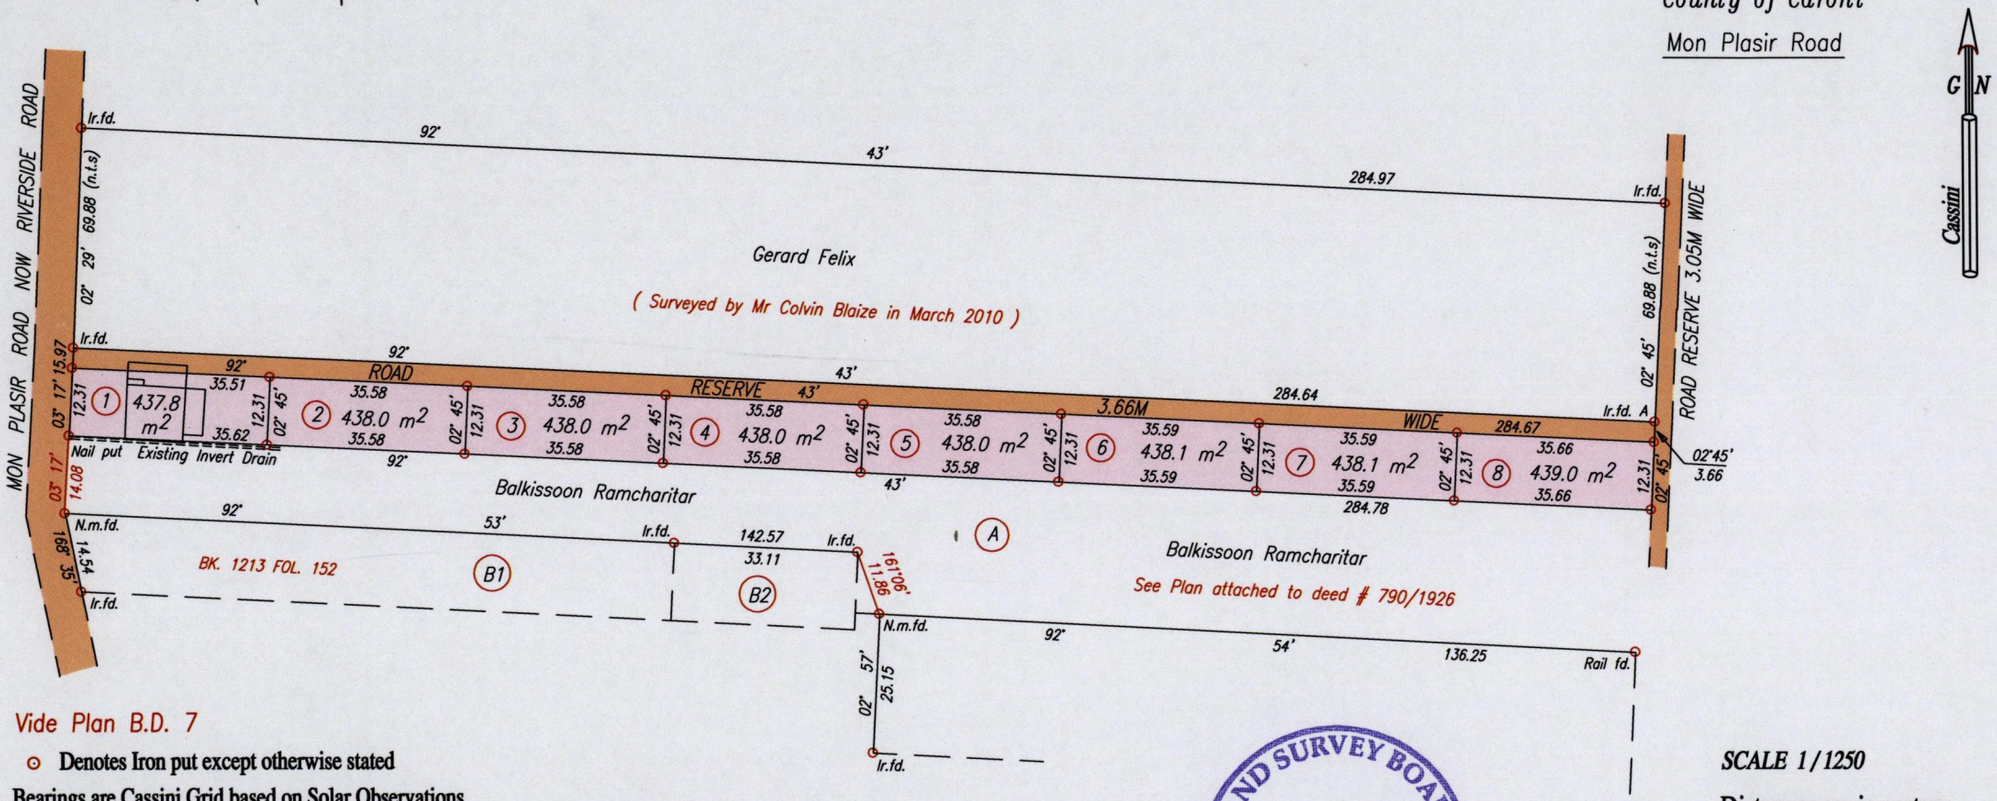

Vide Plan B.D. 7

⊙ Denotes Iron put except otherwise stated

Bearings are Cassini Grid based on Solar Observations

PLAN of eight Parcels of land coloured pink in the Ward of Cunupia
Containing three thousand, five hundred and five point zero square metres
Surveyed by me with due authority, in May, 2011 for **Choon Ramjit**

In accordance with Regulation 25 (1) of The Land Surveyors' Regulations 1998, I certify that this plan is correct.

Entered on . . . . . Iqbal Mohammed . . . . . .

Trinidad & Tobago Land Surveyor. 8/6/ 2011

LAND SURVEY BOARD OF TRINIDAD AND TOBAGO
IQBAL MOHAMMED
TTLS
0104/2011

MINISTRY OF AGRICULTURE
Survey & Mapping Division
#154
JUN 14 2011
LANDS & MARINE RESOURCES

SCALE 1/1250

Distances are in metres

Iron A
678576 mE, 1167993 mN
U.T.M. 20, Nap. (+/- 3.0m.)
G.P.S. (Direct Observation)

1547