R.D. No. 7962/1993

U.P.R.N. No.

Process ~~Sdt~~ 41917

Cadastral Sheet $\frac{24E}{3/b}$, D.4.A

Ward of Cunupia

County of Caroni

Plan B.E. 59

Ramesar Jaggai

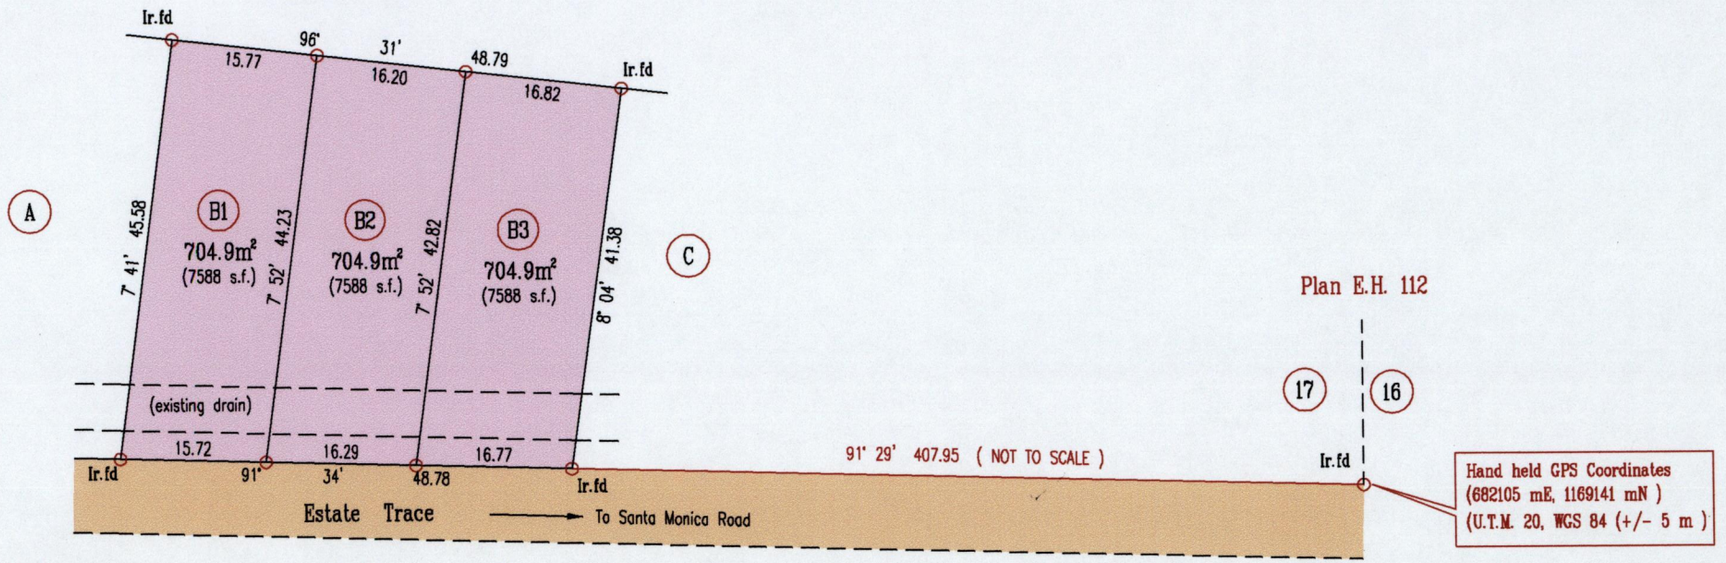

Hand held GPS Coordinates
(682105 mE, 1169141 mN)
(U.T.M. 20, WGS 84 (+/- 5 m)

GN

Cassini

Bearings are Cassini Grid based on Solar Obs.

SCALE 1:750

○ Denotes Iron Put unless otherwise stated

Distances are in Metres

Plan of 3 Parcels of land coloured pink in the Ward of Cunupia

Containing together two thousand one hundred and fourteen point seven square metres

Surveyed by me, with due authority, in July 2011 for Tony Siewcharan Prabhu

In accordance with Regulation 25(1) of the Land Surveyors' Regulations 1998, I certify that this plan is correct.

Checked by .....

Entered on .....

..... Indar Ragoo

Trinidad & Tobago Land Surveyor 20/07/2011

LAND SURVEY BOARD OF TRINIDAD AND TOBAGO
INDAR RAGOO
TTLS
0086/2011

MINISTRY OF AGRICULTURE
Survey & Mapping Division
#193
JUL 21 2011
LANDS & MARINE RESOURCES

1546

61

Z:\2011\Prabhu Santa Monica\Drg1.dwg