Process ~~ID#~~ 47615

1548 Cadastral Sheet $\frac{64A}{1/d}$ (G.9.F) 142

Ward of Naparima

County of Victoria

Ref: Deed # 9746/1975
Plan D.A.31

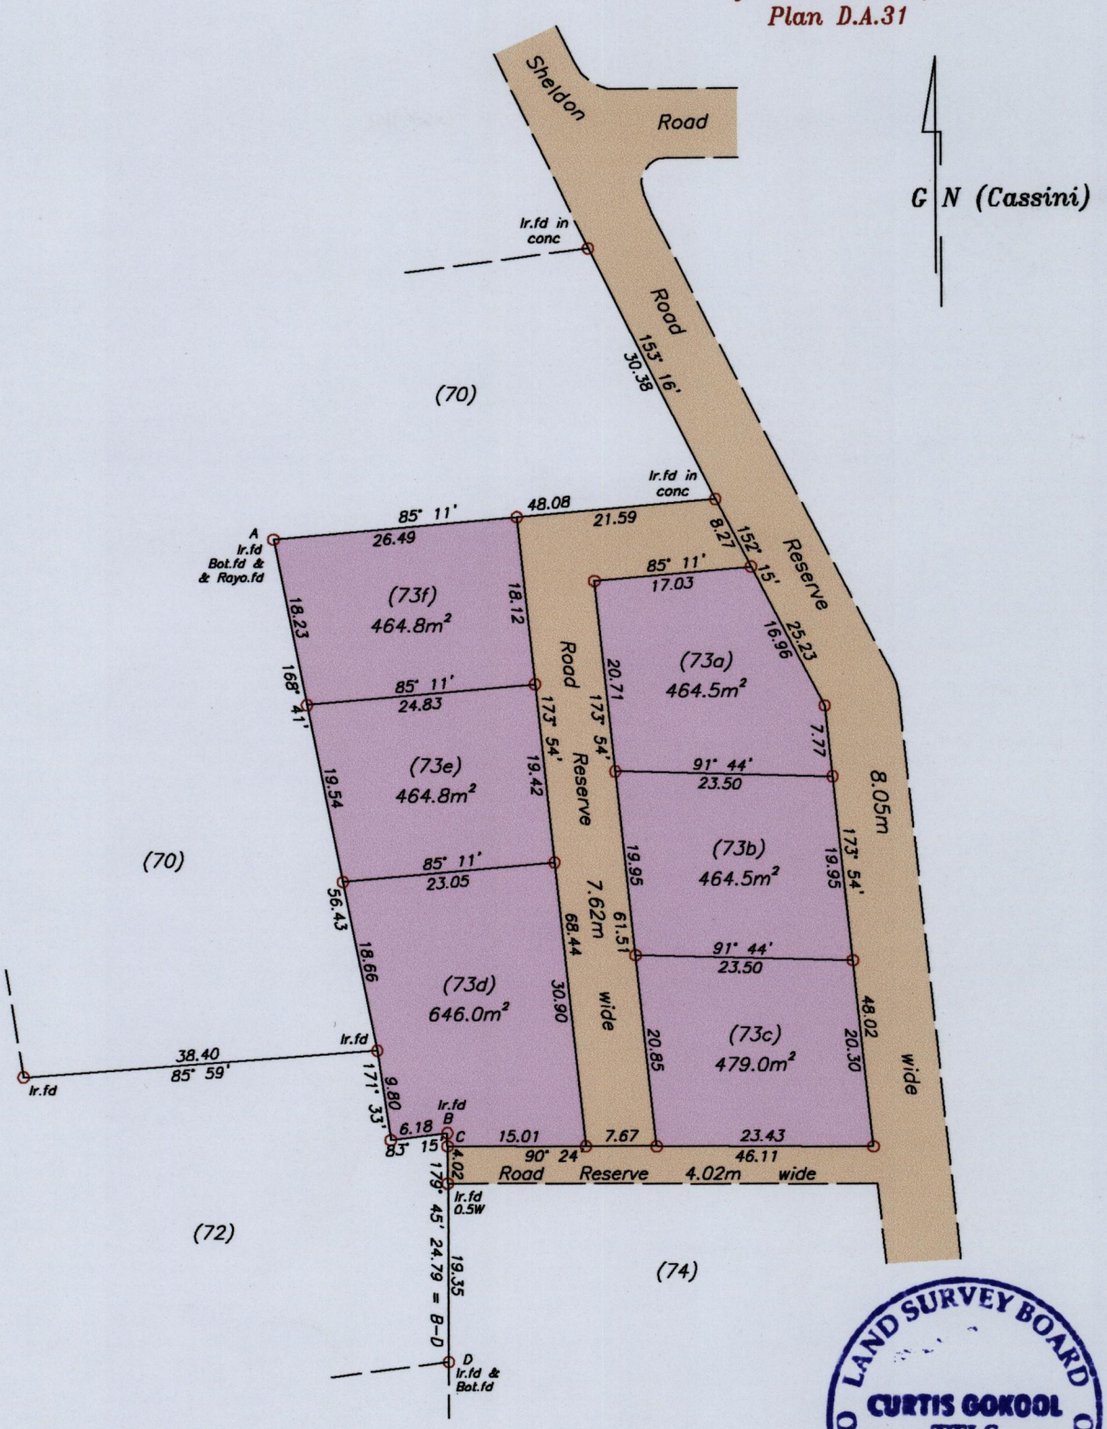

A = N 1131096 (U.T.M)
E 676624

B – C 179° 45' 1.42

Notes: U.T.M 20 Naparima (GPS +/– 3.0m)
⊙ Denotes Iron put unless otherwise stated
Bearings are Cassini Grid based on solar observations

SCALE 1:750
Distances are in METRES

LAND SURVEY BOARD OF TRINIDAD AND TOBAGO
CURTIS GOKOOL
TTLS
0088/2011

PLAN of 6 Parcels of land coloured pink in the Ward of Naparima.
Containing together two thousand nine hundred and eighty-three point six square metres.
Surveyed by me, with due authority, in November 2011 at the request of Ashton Ali.
In accordance with Regulation 25 (1) of the Land Surveyors Regulations 1998,
I certify that this plan is correct.

MINISTRY OF FOOD PRODUCTION
LAND AND MARINE AFFAIRS
DEC 12 2011
#93
Lands & Surveys Division

Entered on..... Curtis Gokool

Trinidad and Tobago Land Surveyor December 01 2011