Process SD# 47714

UPRN No.

Bk 0859	folio	226
Bk 1242	folio	080
Bk 1242	folio	085
Bk 1242	folio	084
Bk 1242	folio	083
Bk 1242	folio	081
Bk 1030	folio	111

Lenny Hanoomansingh
January 2002 plan

Cadastral Sheet G 3 E, 53 E 2/b
City of San Fernando
County of Victoria

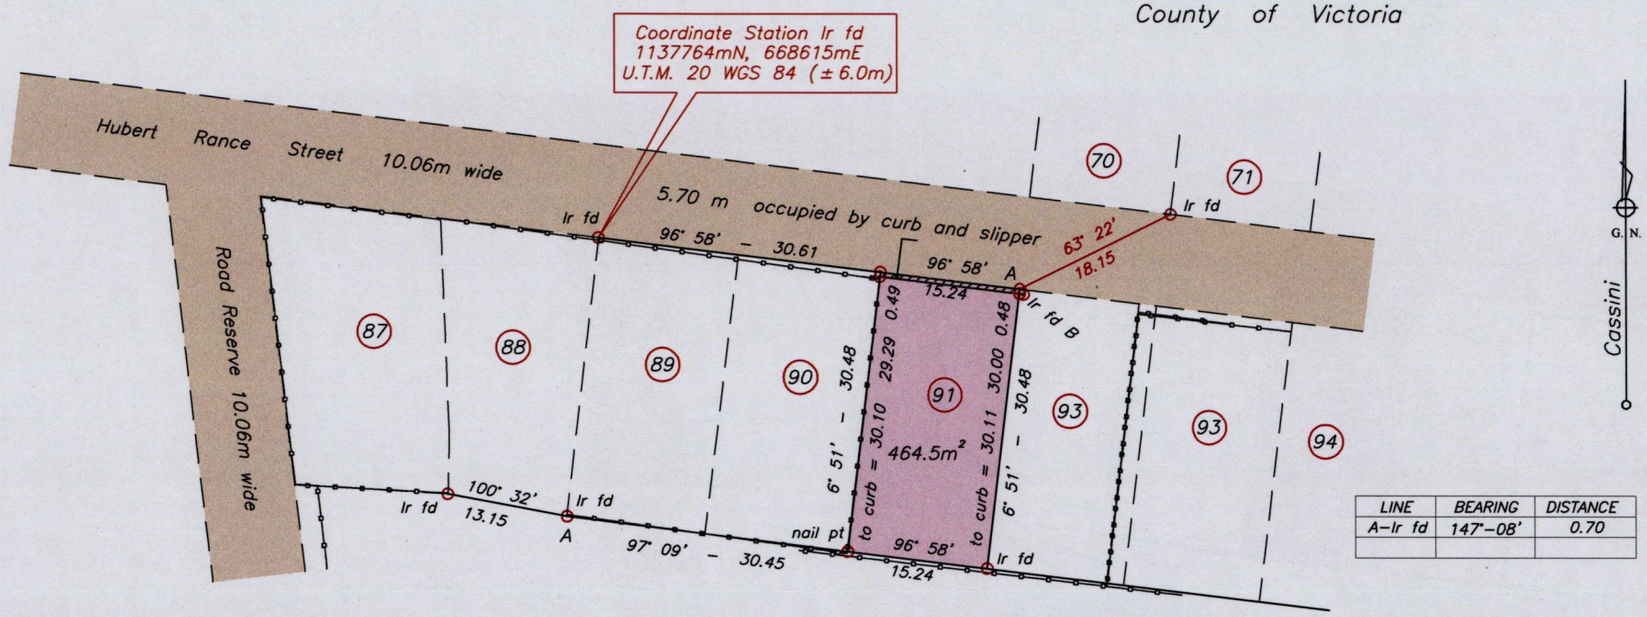

LINE	BEARING	DISTANCE
A–Ir fd	147°–08'	0.70

1548

⊙ Denotes Iron Put unless otherwise stated

Bearings are Cassini Grid based on Solar Obs.

PLAN of one parcel of land coloured pink in the City of San Fernando
Containing four hundred and sixty four point five square metres
Surveyed by me, with due authority, in November 2011 for Siobhan Elizabeth

In accordance with Regulation 25(1) of the Land Surveyors' Regulations 1998, I certify that this plan is correct

LAND SURVEY BOARD OF TRINIDAD AND TOBAGO
GREGORY MORRIS
TTLS
0128/2011

Distances are in Metres

SCALE 1 : 750

MINISTRY OF FOOD PRODUCTION LAND AND MARINE AFFAIRS
DEC 15 2011
#154
Lands & Surveys Division

Entered by .....

.....

Trinidad and Tobago Land Surveyor ..... 18th November 2011

149