Process LD# 52290

1548

220

U.P.I.N. No.:

R.D. No.:

Cadastral Sheet 53F 1/c G.3.F. SE

City of San Fernando

County of Victoria

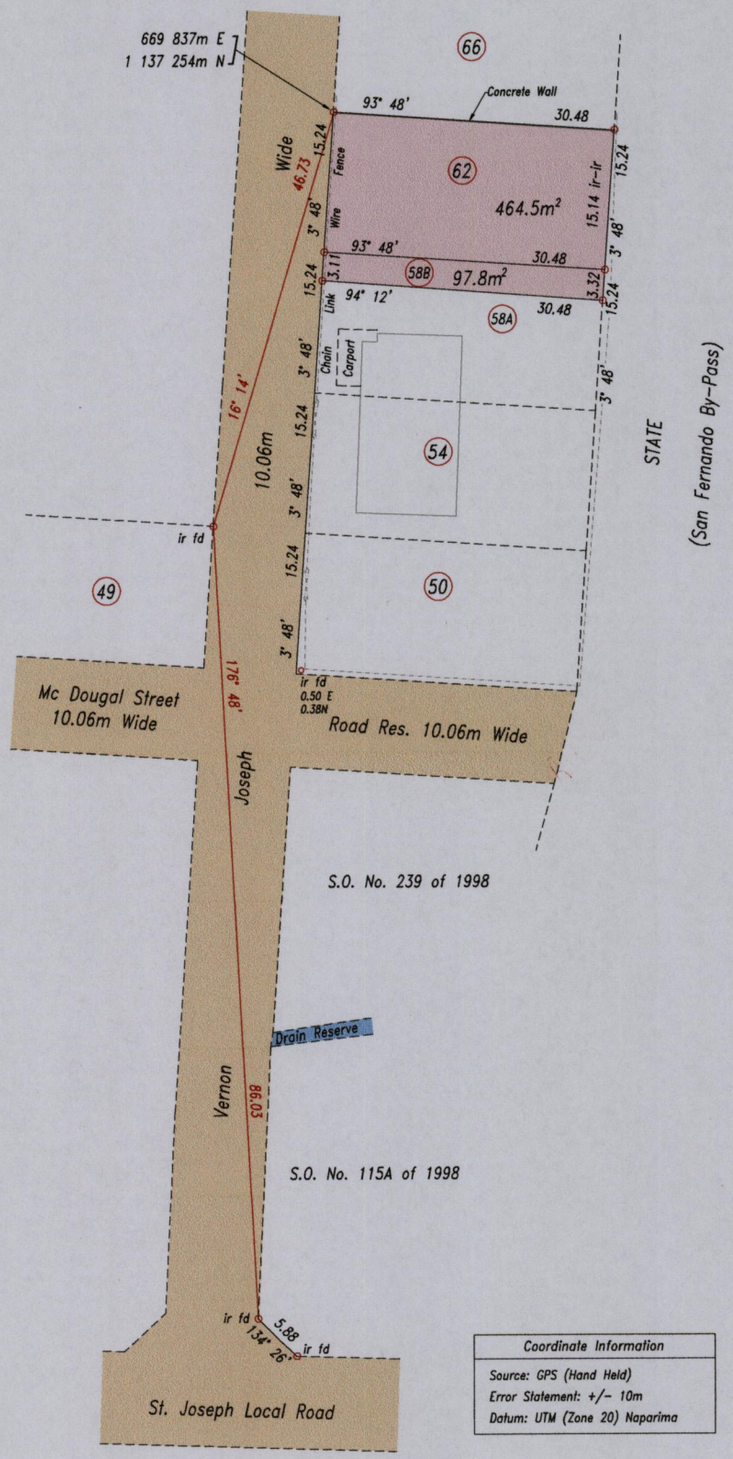

Coordinate Information
Source: GPS (Hand Held)
Error Statement: +/- 10m
Datum: UTM (Zone 20) Naparima

SCALE 1: 750

Distances are in metres

○ Denotes iron put except otherwise stated

Notes:
Parcel 62 and Parcel 588 are to be amalgamated.

Bearings are Cassini Grid based on Solar Observations

PLAN of 2 parcels of land coloured pink in the City of San Fernando

Containing together five hundred and sixty two point three square metres

Surveyed by me, with due authority, in February & March 2012 at the request of Tazim Hosein for a transfer from Clairer Investments Limited to Tazim Hosein

In accordance with Regulation 25(1) of the Land Surveyors' Regulations 1998, I certify that this plan is correct.

Entered:

L. A. Roopchand

Trinidad & Tobago Land Surveyor 21/3/2012

LAND SURVEY BOARD OF TRINIDAD AND TOBAGO
LYNN ROOPCHAND
TTLS
0071/2012

MINISTRY OF FOOD PRODUCTION
LAND AND MARINE AFFAIRS
APR - 3 2012
+35
Lands & Surveys Division