U.P.R.N.....

Ref. :- Plan P.A. 105

Process ID# 43014

Ward of Naparima
County of Victoria
Cadastral Sheet 53F 4/c

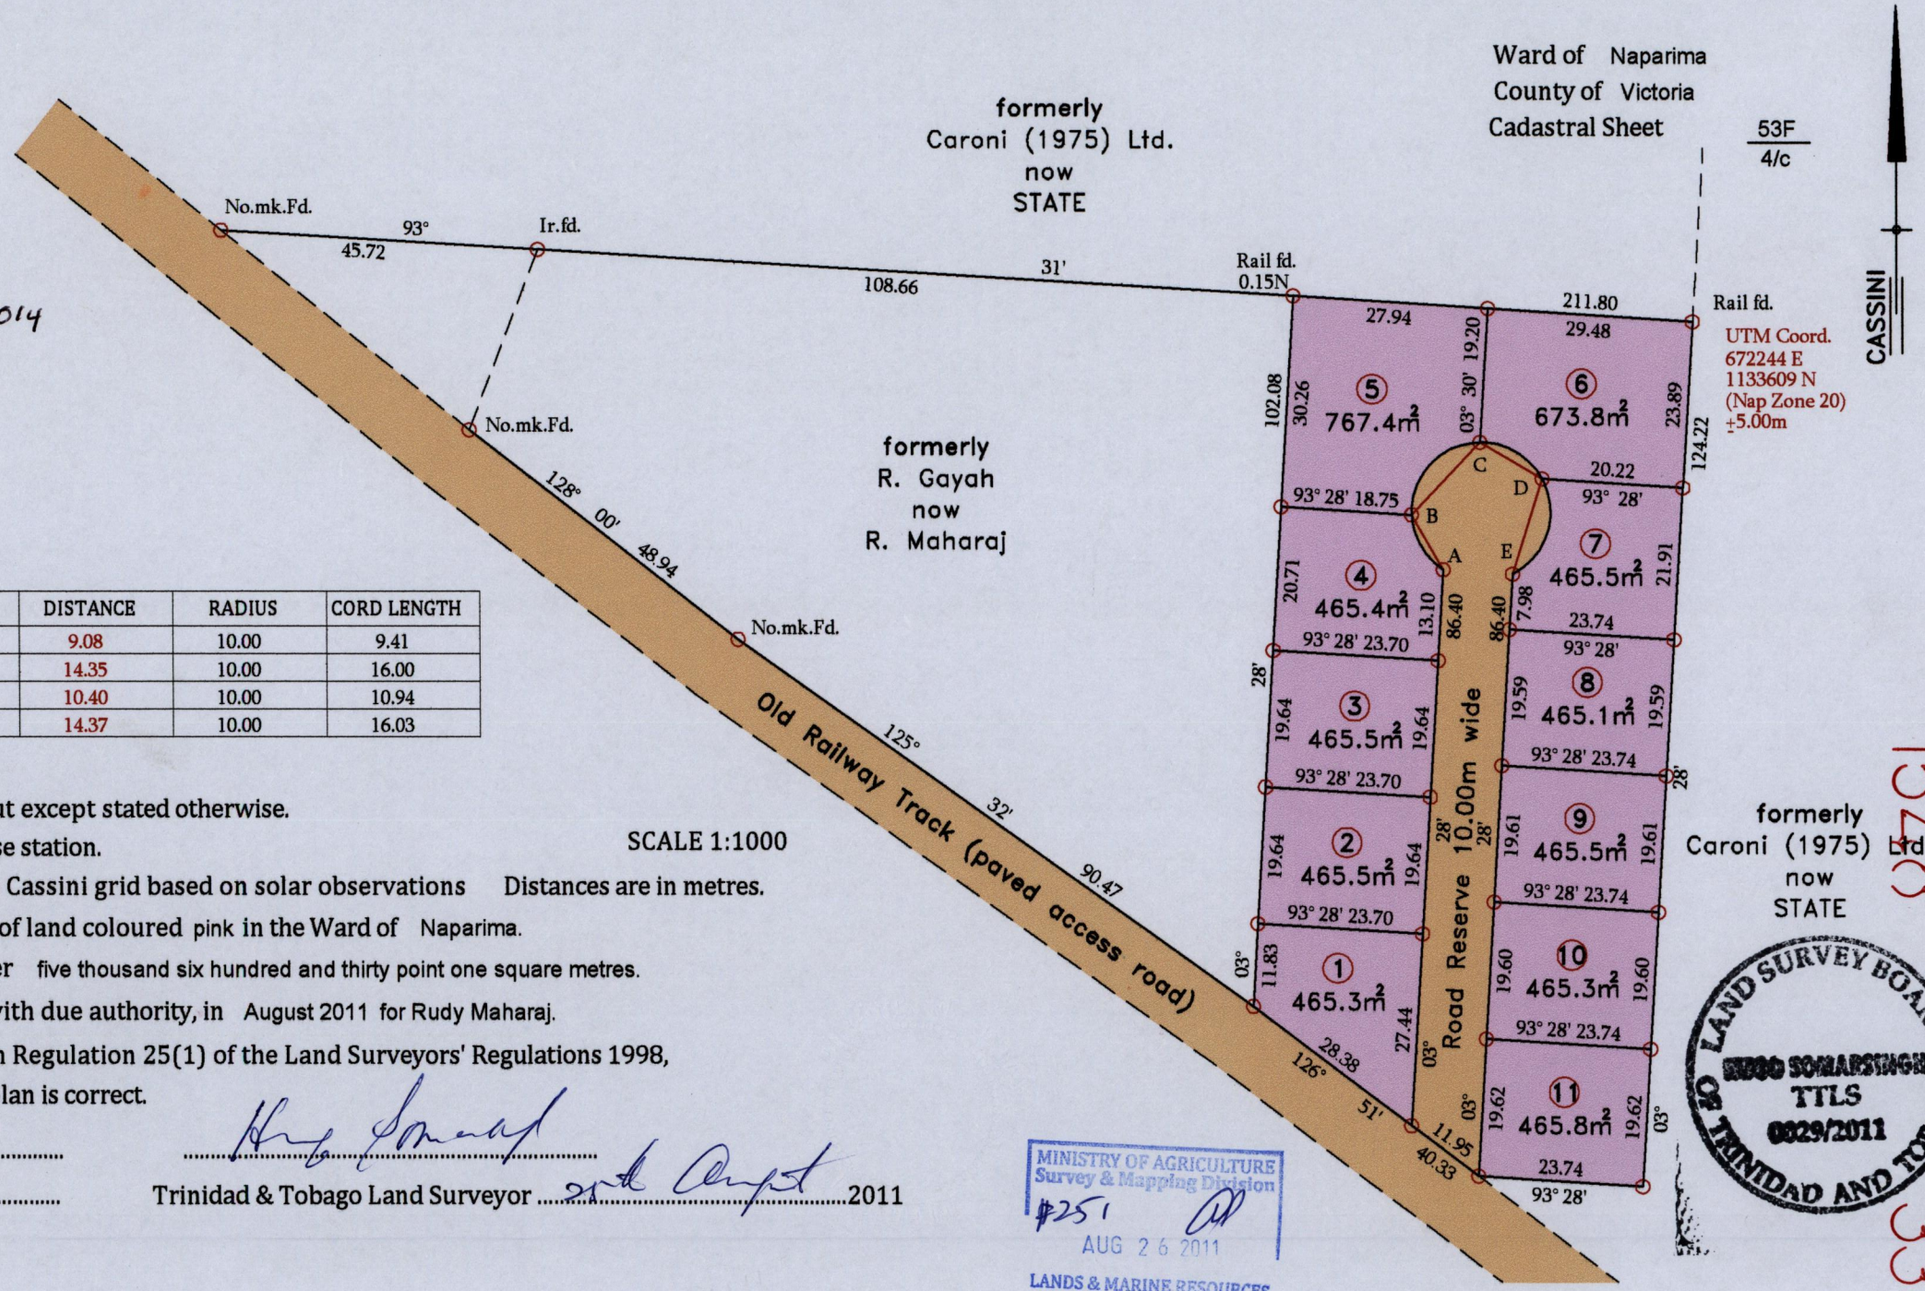

STATION	BEARING	DISTANCE	RADIUS	CORD LENGTH
A-B	150 ° 24'	9.08	10.00	9.41
B-C	43 ° 13'	14.35	10.00	16.00
C-D	120 ° 23'	10.40	10.00	10.94
E-D	17 ° 39'	14.37	10.00	16.03

o Denotes Iron put except stated otherwise.

o Denotes traverse station.

SCALE 1:1000

Note: Bearings are Cassini grid based on solar observations Distances are in metres.

Plan of 11 Parcels of land coloured pink in the Ward of Naparima.

Containing together five thousand six hundred and thirty point one square metres.

Surveyed by me, with due authority, in August 2011 for Rudy Maharaj.

In accordance with Regulation 25(1) of the Land Surveyors' Regulations 1998,

I certify that this plan is correct.

Checked by ....

Entered ..... Trinidad & Tobago Land Surveyor ....25th August....2011

MINISTRY OF AGRICULTURE
Survey & Mapping Division
#251
AUG 26 2011
LANDS & MARINE RESOURCES

LAND SURVEY BOARD OF TRINIDAD AND TOBAGO
HUGO SOMARSINGH
TTLS
0029/2011

15483

33