*U.P.R.N.....*

*Reg. Deed No. 18305 of 2000*

Process LD#43333

*Ward of* Naparima
*County of* Victoria
*Cadastral Sheet* (G.3.), 53E 4/d
*Parcel Address:* Lot #57 Scrimgeour St. San Fernando.

*Coordinates*
*Ir.fd. A* : N 1135507
E 668514
*Error Statement* : ±4m
*Datum Definition* : U.T.M. Zone 20 Naparima
*Source* : Magellan Hand Held GPS

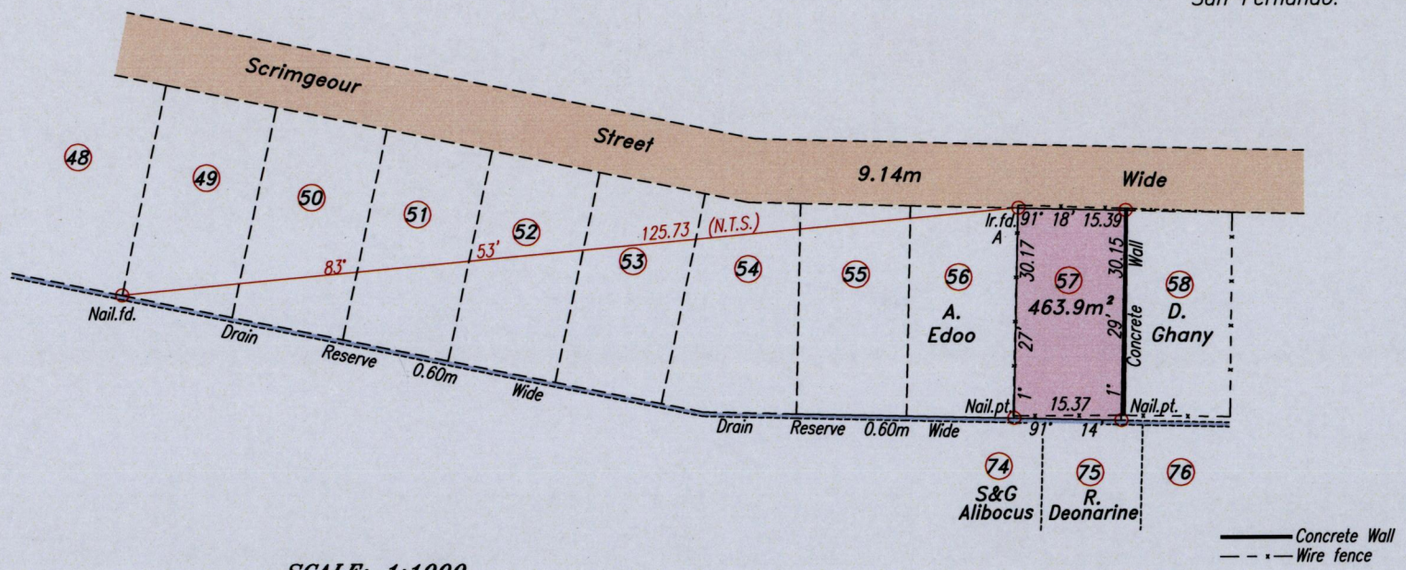


G N
U.T.M.

15483

○ *Denotes Iron put except stated otherwise.* *SCALE: 1:1000*

*Note: Bearings are U.T.M. Grid based on solar observations.* *Distances are in metres.*

*Ref.: Plan L.A.6*

*Plan of a Parcel of land coloured* pink *in the Ward of* Naparima

*Containing* four hundred and sixty three point nine square metres.

*Surveyed by me, with due authority, in* August 2011 at the request of Azard Edoo

*In accordance with Regulation 25(1) of the Land Surveyors' Regulations 1998, I certify that this plan is correct.*

S.Addo

*Entered* ..... *Trinidad & Tobago Land Surveyor* 5 Sept *2011.*

LAND SURVEY BOARD OF TRINIDAD AND TOBAGO
SASHA ADDO
TTLS
0089/2011

MINISTRY OF AGRICULTURE
Survey & Mapping Division
#51
SEP 08 2011
LANDS & MARINE RESOURCES

47

L & S SURVEYING SERVICES LIMITED