Process ID# 43898

1548 64

Vide : Plan R.B. 64
RD: DE2008000013771D001

Cadastral Sheet G.T.D. 63B
Ward of Naparima
County of Victoria
2/a/1

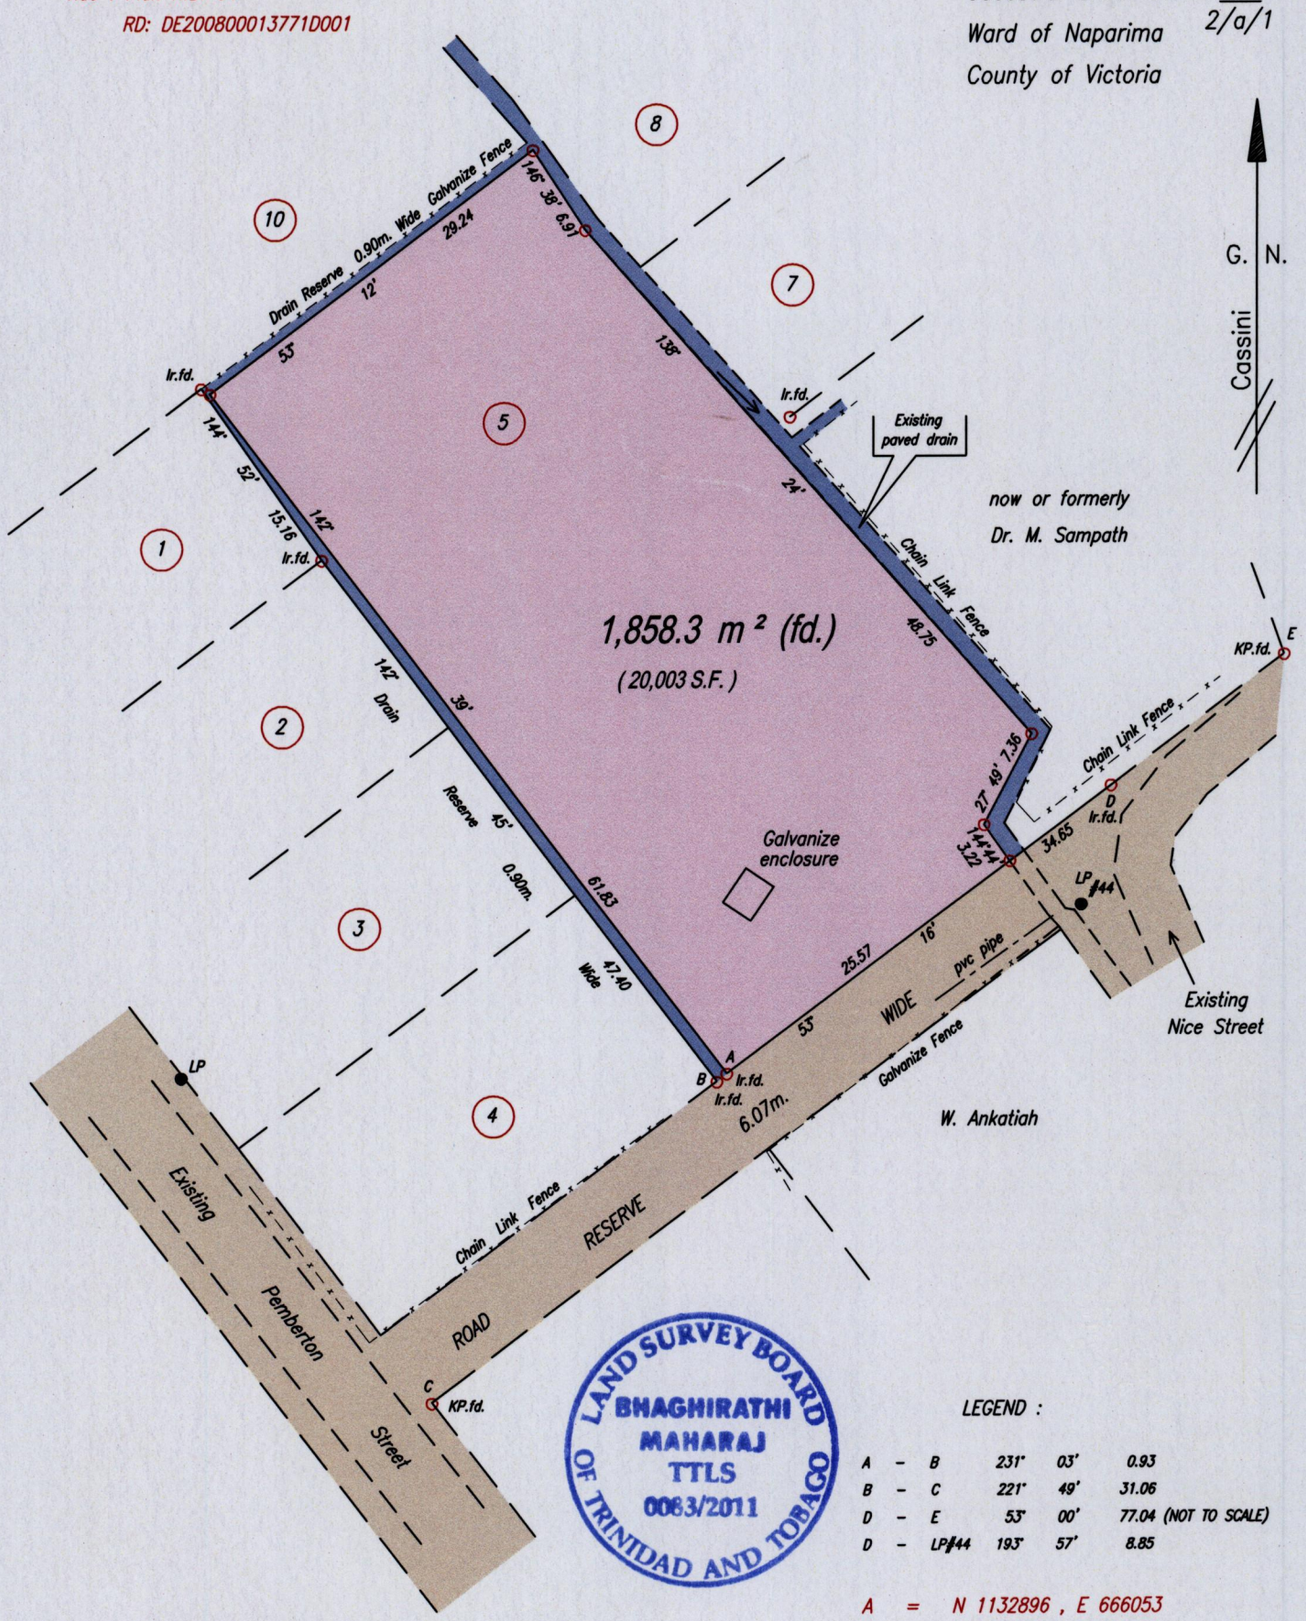

LAND SURVEY BOARD OF TRINIDAD AND TOBAGO
BHAGHIRATHI MAHARAJ TTLS 0063/2011

LEGEND :

A	–	B	231°	03'	0.93
B	–	C	221°	49'	31.06
D	–	E	53°	00'	77.04 (NOT TO SCALE)
D	–	LP#44	193°	57'	8.85

A = N 1132896 , E 666053

Coordinates obtained by Hand Held GPS
U.T.M. Naparima +/- 5m

SCALE 1:500
Distances are in metres

○ Denotes Iron put except where otherwise stated
Bearings are based on solar Observations

MINISTRY OF FOOD PRODUCTION LAND AND MARINE AFFAIRS
SEP 29 2011
#236
Lands & Surveys Division

PLAN of a Parcel of land coloured pink in the Ward of Naparima
Containing one thousand eight hundred and fifty eight point three square metres
Surveyed by me, with due authority, in September 2011 on behalf of Bindra Dolsingh for Gowkaran Mahabir
In accordance with Regulation 25 (1) of The Land Surveyors Regulations 1998,
I certify that this plan is correct.

Bhaghirathi Maharaj

Entered on. . . . . Trinidad & Tobago Land Surveyor. . . . . 27th September 2011.