Registered Deed # De 201500376064

Process SD# 110299

Ward of Manzanilla
County of St. Andrew
Cadastral Sheet C 22 K , 25 F / 2/a

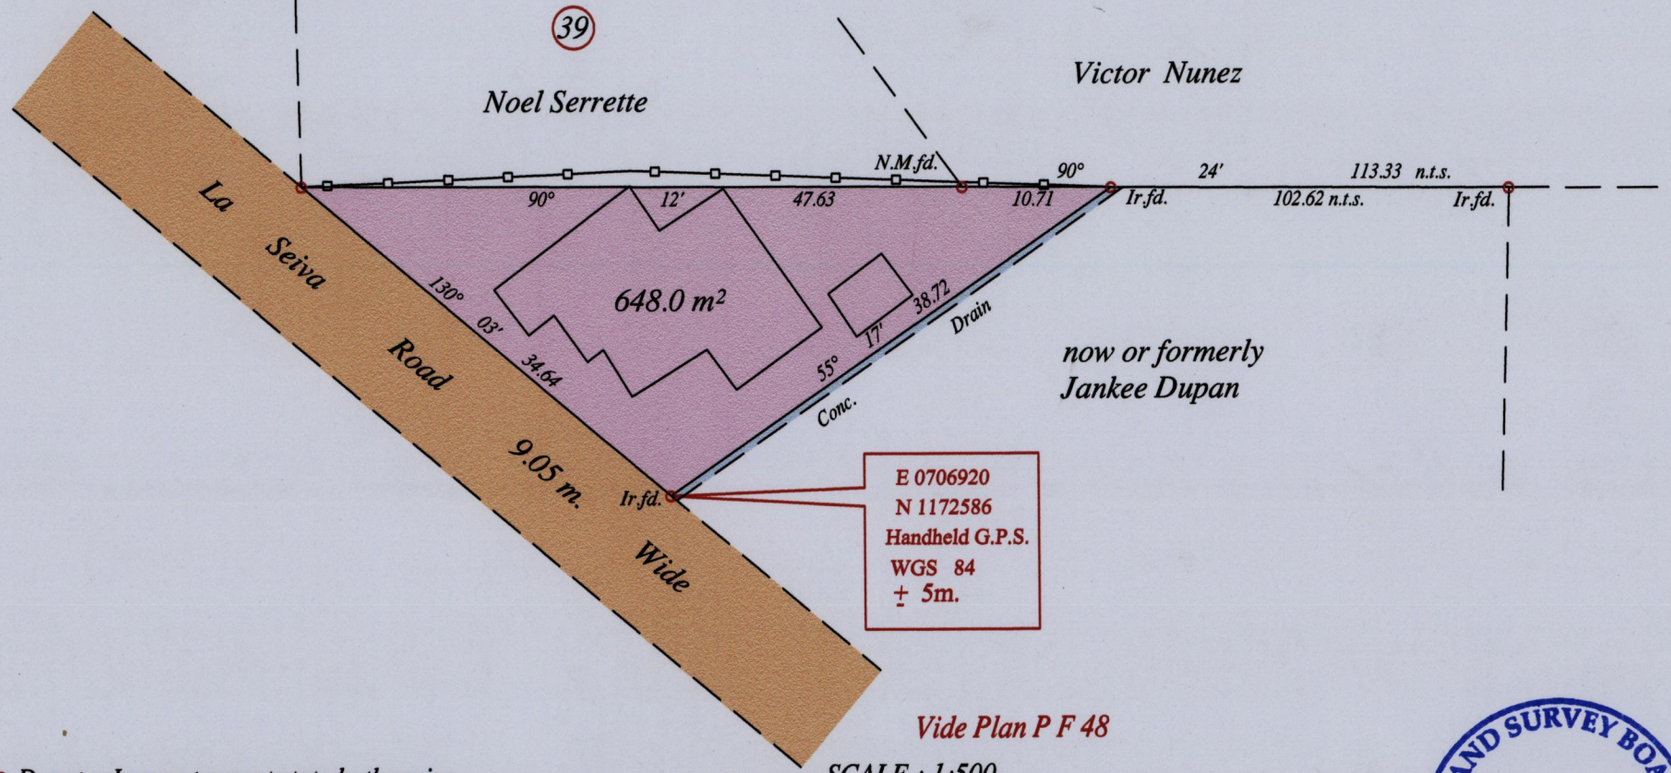

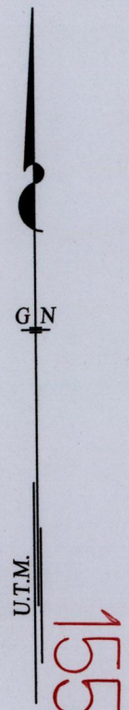

1552

Vide Plan P F 48

SCALE : 1:500

∘ Denotes Iron put except stated otherwise.

Note: Bearings are U.T.M. grid based on solar observations Distances are in metres

PLAN of a Parcel of land coloured pink in the Ward of Manzanilla
Containing six hundred and forty eight point zero square metres
Surveyed by me, with due authority, in May 2015 for Jarren Rampersad & Darcelle Auguste
Certified correct in accordance with Regulation 25 (1) of the Land Surveyors Regulations 1998.

LAND SURVEY BOARD OF TRINIDAD AND TOBAGO
WINSTON RAMCHARAN
TTLS
0040/2015

Winston Rampersad

Entered on ..... Trinidad & Tobago Land Surveyor 5th June .2015

MINISTRY OF FOOD PRODUCTION LAND AND MARINE AFFAIRS
#95 JUN – 8 2015 RR
Lands & Surveys Division

117