Process ID#110338

LAND SURVEY BOARD OF TRINIDAD AND TOBAGO
HOLLIS COKER
TTLS
0100/2015

Cadastral Sheet 25.D.
Ward of Tamana
County of St. Andrew

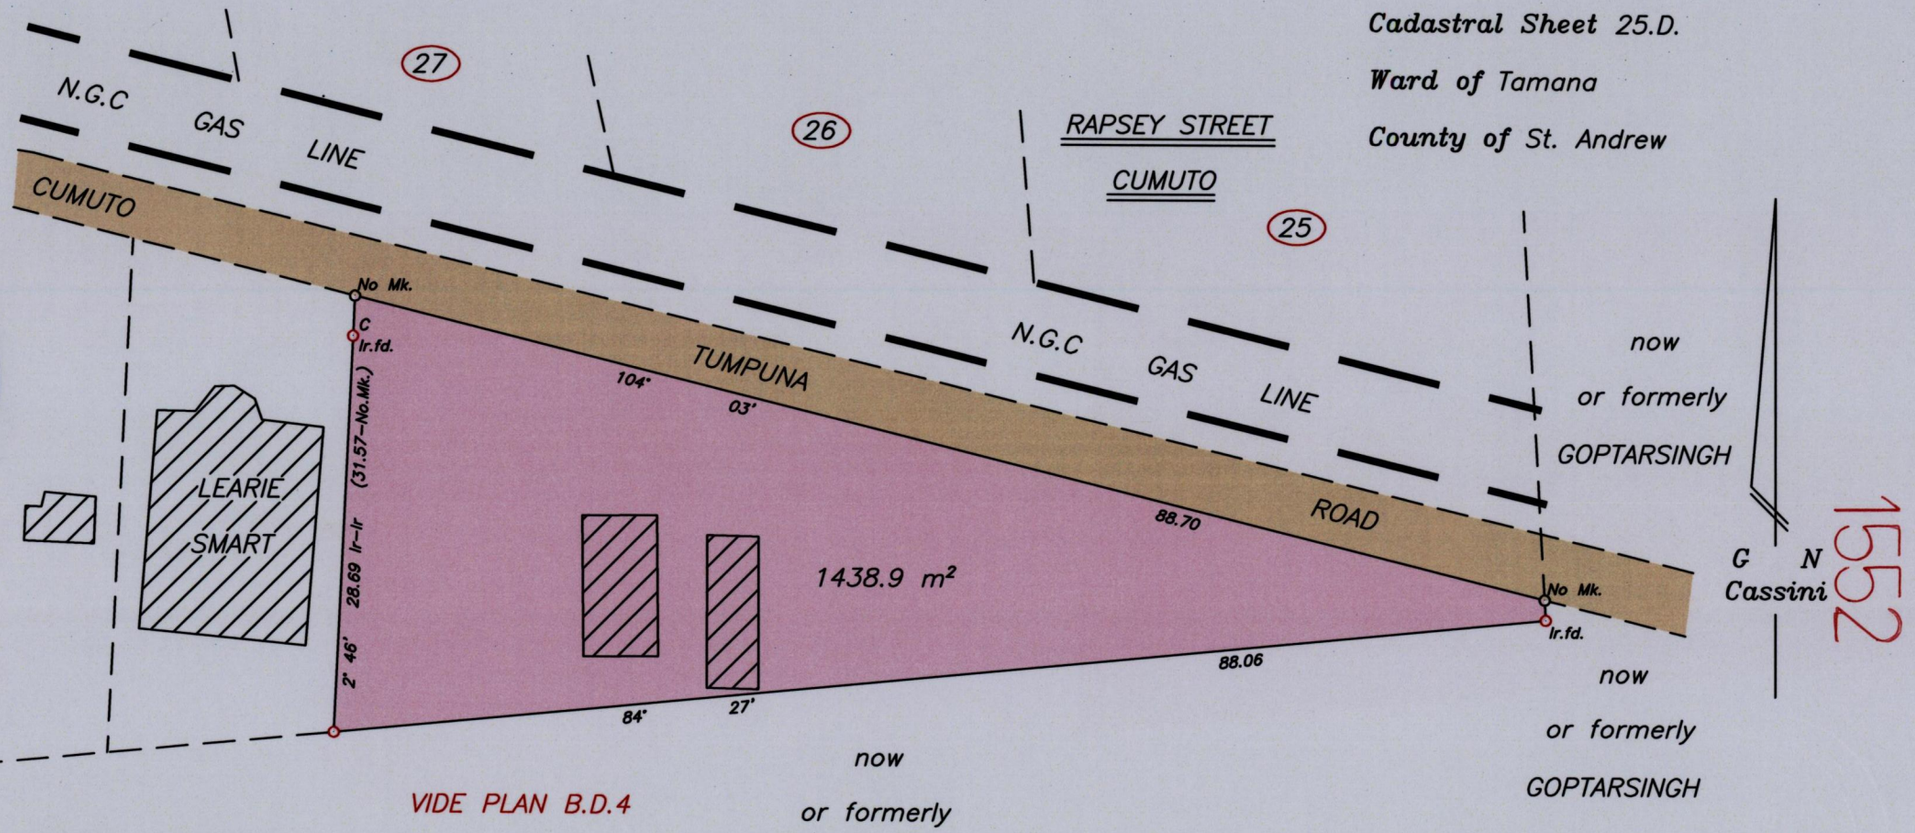

1552

○ Denotes Iron put unless otherwise stated
WGS 84 Easting : 693 897 Northing : 1170 546 – C
WGS 84 Easting : 693 897 Northing : 1170 546 – C
Co–ordinates obtained by hand held GPS
Bearings are based on Solar Observations

SCALE 1/500
Distances are in metres

PLAN of a Parcel of land coloured pink in the Ward of Tamana
Containing one thousand four hundred and thirty eight point nine square metres
Surveyed by me with due authority in Jun. 2015 for Anwar Boodoo
Certified correct in accordance with Regulation 25 (1) of the Land Surveyors' Regulations 1998,

MINISTRY OF FOOD PRODUCTION LAND AND MARINE AFFAIRS
JUN 17 2015
#263
Lands & Surveys Division

Checked by.....
Entered.....

.....T.T.L.S
Trinidad & Tobago Land Surveyor 16th June 2015

125