Ref. Reg. Deed No. 5445/84

Process Ltr 108999

Ward of Montserrat

County of Caroni

Cadastral Sheet D 13 E , 44 A / 1/a

Freeport

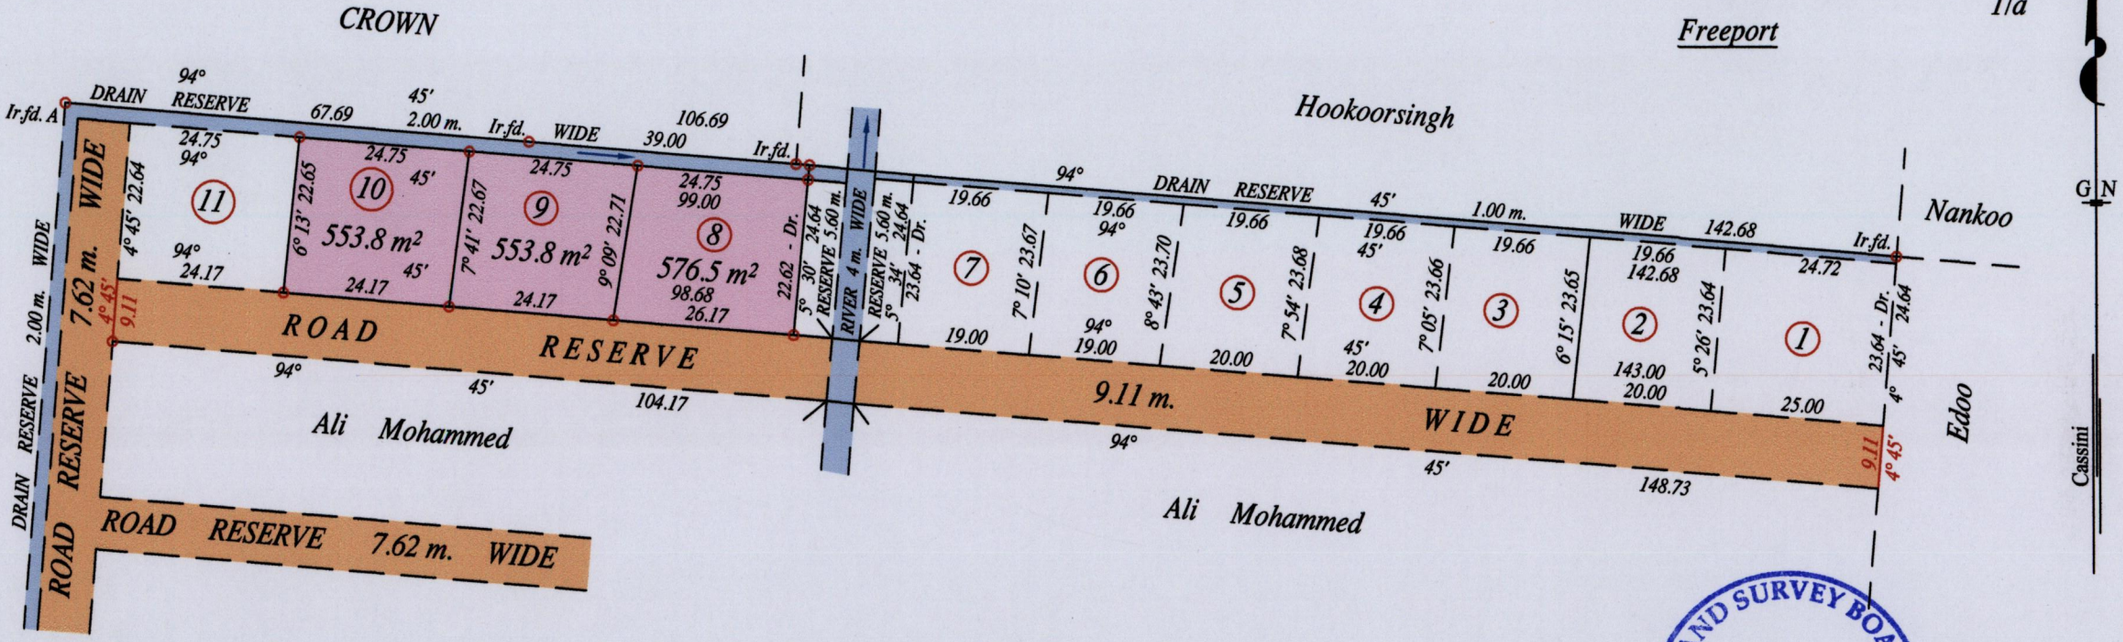

1555

1283

○ Denotes Iron put except stated otherwise.

SCALE : 1:1000

Note: Bearings are Cassini grid based on solar observations

Distances are in metres

PLAN of 3 Parcels of land coloured pink in the Ward of Montserrat

Containing together one thousand six hundred and eighty four point one square metres

Surveyed by me, with due authority, in September 2012 at the request of Samad Mohammed

Certified correct in accordance with Regulation 25 (1) of the Land Surveyors' Regulations 1998.

MINISTRY OF FOOD PRODUCTION LAND AND MARINE AFFAIRS
APR 09 2015
Lands & Surveys Division

Winston Ramcharan

Entered on # 63 RR

Trinidad & Tobago Land Surveyor 20th March 2015

LAND SURVEY BOARD OF TRINIDAD AND TOBAGO
WINSTON RAMCHARAN
TTLS
0040/2015

Vide Bk. 250 fol. 248

At station (A)
E: 675458 N: 1154983
Coordinate was obtained from Hand Held GPS.
Naparima Datum (+/-5m)
UTM Zone 20. WGS 84