1555

166

U.P.R.N.

Cadastral Sheet 43C / 2/a , *D.12.G&K*

Ward of Couva

County of Caroni

Process ID# 109638

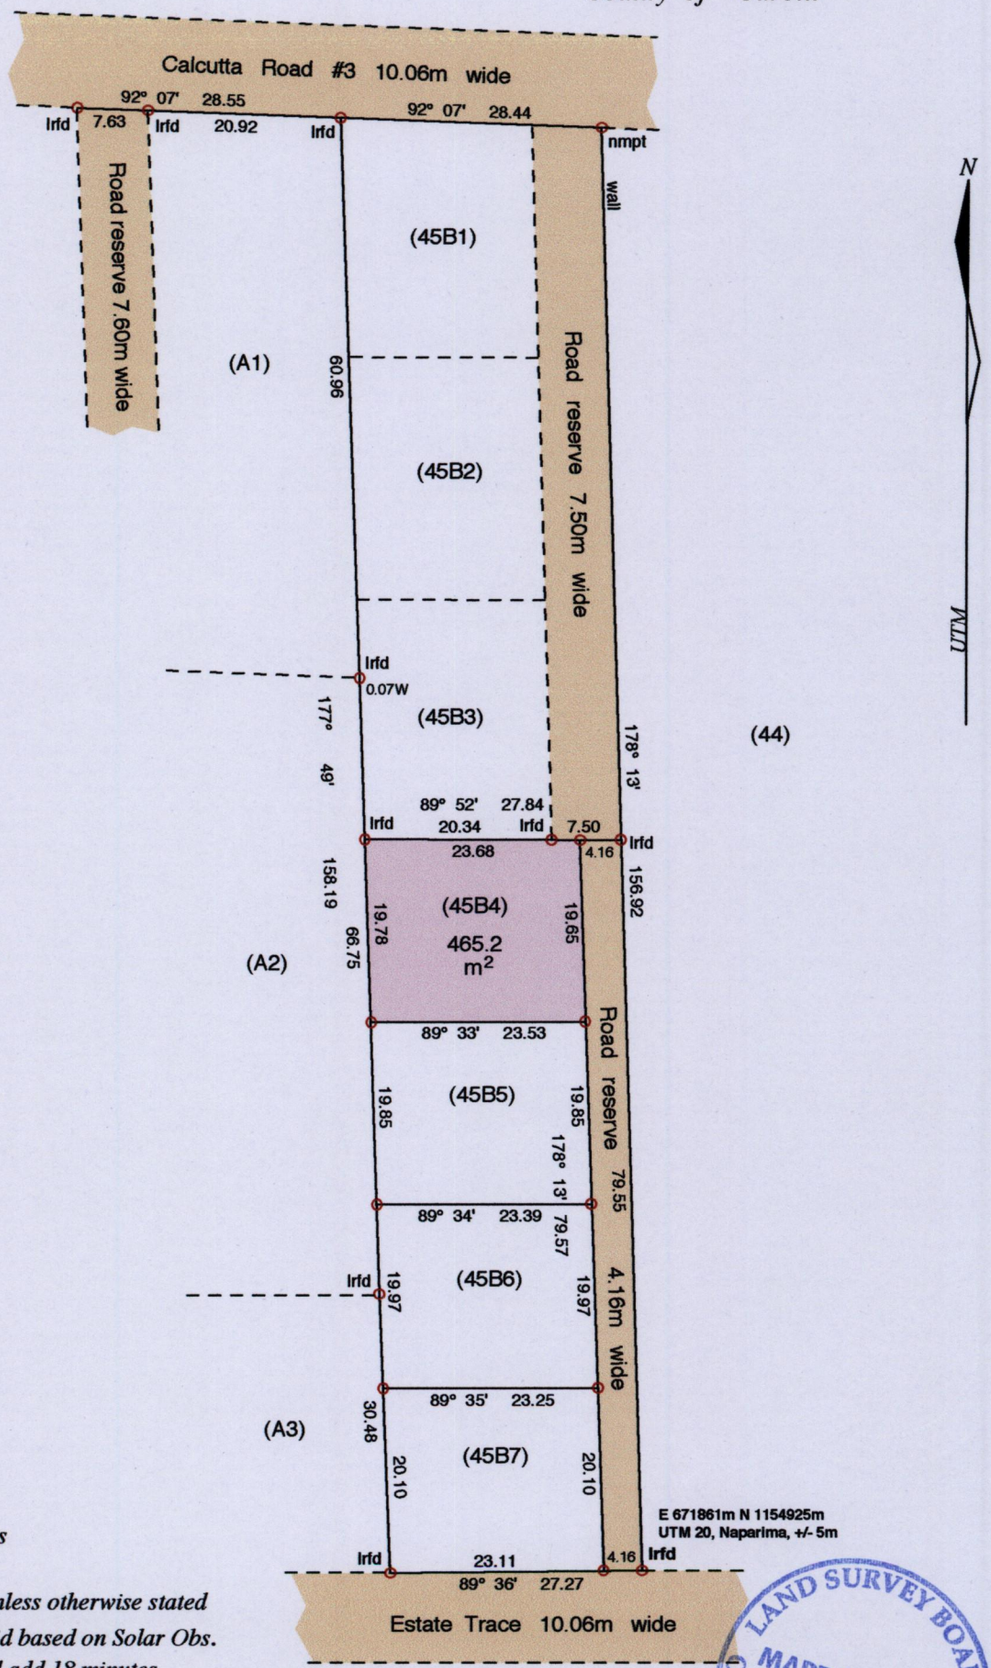

Vide:
Bk 977 fol 192

SCALE 1 : 750

Distances are in metres

o *Denotes Iron Put unless otherwise stated*
Bearings are UTM Grid based on Solar Obs.
To obtain Cassini Grid add 18 minutes

LAND SURVEY BOARD OF TRINIDAD AND TOBAGO
MARTIN COOKE
TTLS
0079/2015

PLAN of a Parcel of land coloured pink in the Ward of Couva

Containing four hundred & sixty-five point two square metres

Surveyed by me, with due authority, in October 2009 at the request of Radica Baliram

Certified correct in accordance with Regulation 25(1) of the Land Surveyors' Regulations 1998

.....

Entered on..... *Trinidad & Tobago Land Surveyor* *2015*

MINISTRY OF FOOD PRODUCTION
LAND AND MARINE AFFAIRS
MAY - 8 2015
$100
Lands & Surveys Division