U.R.P.N. . . . . .

Process Id# 110215

43E
Cadastral Sheet D.17.M. 4/b
Ward of Couva
County of Caroni
Vide Plan J.H.7

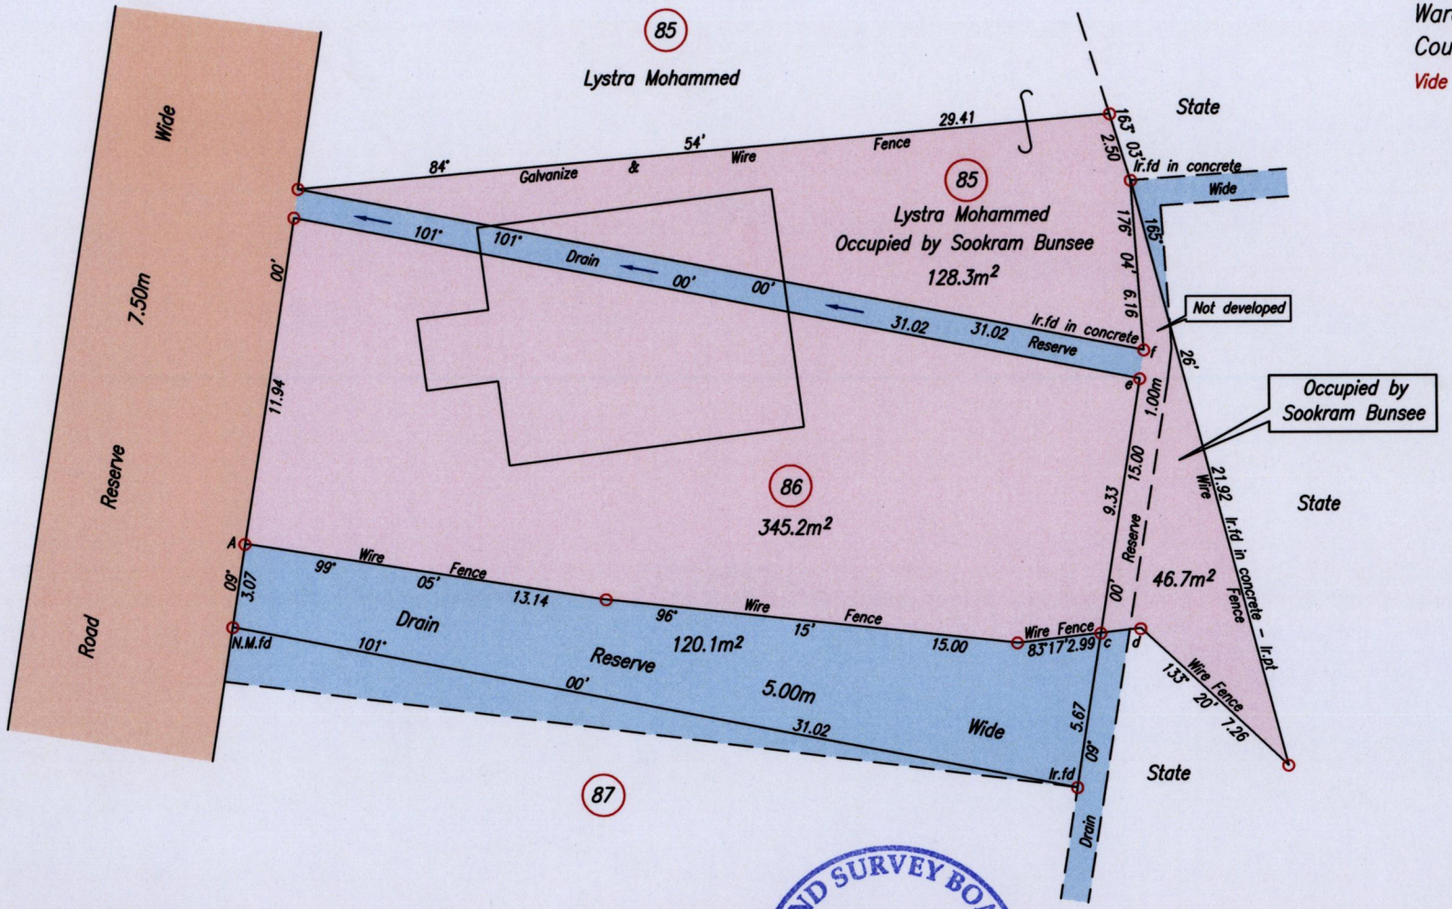

1555

1095

Note: To obtain Cassini bearing + 18 minutes
○ Denotes Iron put except otherwise stated
Bearings are U.T.M. Grid based on Solar Observations
Plan of a Parcel of land showing the area occupied by Sookram Bunsee in the Ward of Couva
Surveyed by me, with due authority, on 20th May 2015 for Sookram Bunsee
Certified Correct in accordance with Regulation 25 (1) of the Land Surveyors' Regulations 1998

LAND SURVEY BOARD OF TRINIDAD AND TOBAGO
GANESHDATH RAMCHARITAR TTLS
0055/2015

Ganeshdath Ramcharitar
. . . . . 28/5 2015
Entered on. . . . . Trinidad & Tobago Land Surveyor

MINISTRY OF FOOD PRODUCTION LAND AND MARINE AFFAIRS
JUN 01 2015
#02
Lands & Surveys Division

Legend		
Sta.	Bearing	Dist.
c – d	83° 17'	1.44
e – f	08° 36'	1.05

SCALE 1/250
Distances are in metres

Point A
Co-ordinates obtained by Hand Held G.P.S. (Nap. Datum Zone 20)
Accuracy ± 3m
E 667900m
N 1146186m