Process LD#110226

1555

Cadastral Sheet 43C 4/a (D.17.D)
Ward of Montserrat
County of Caroni

2()()

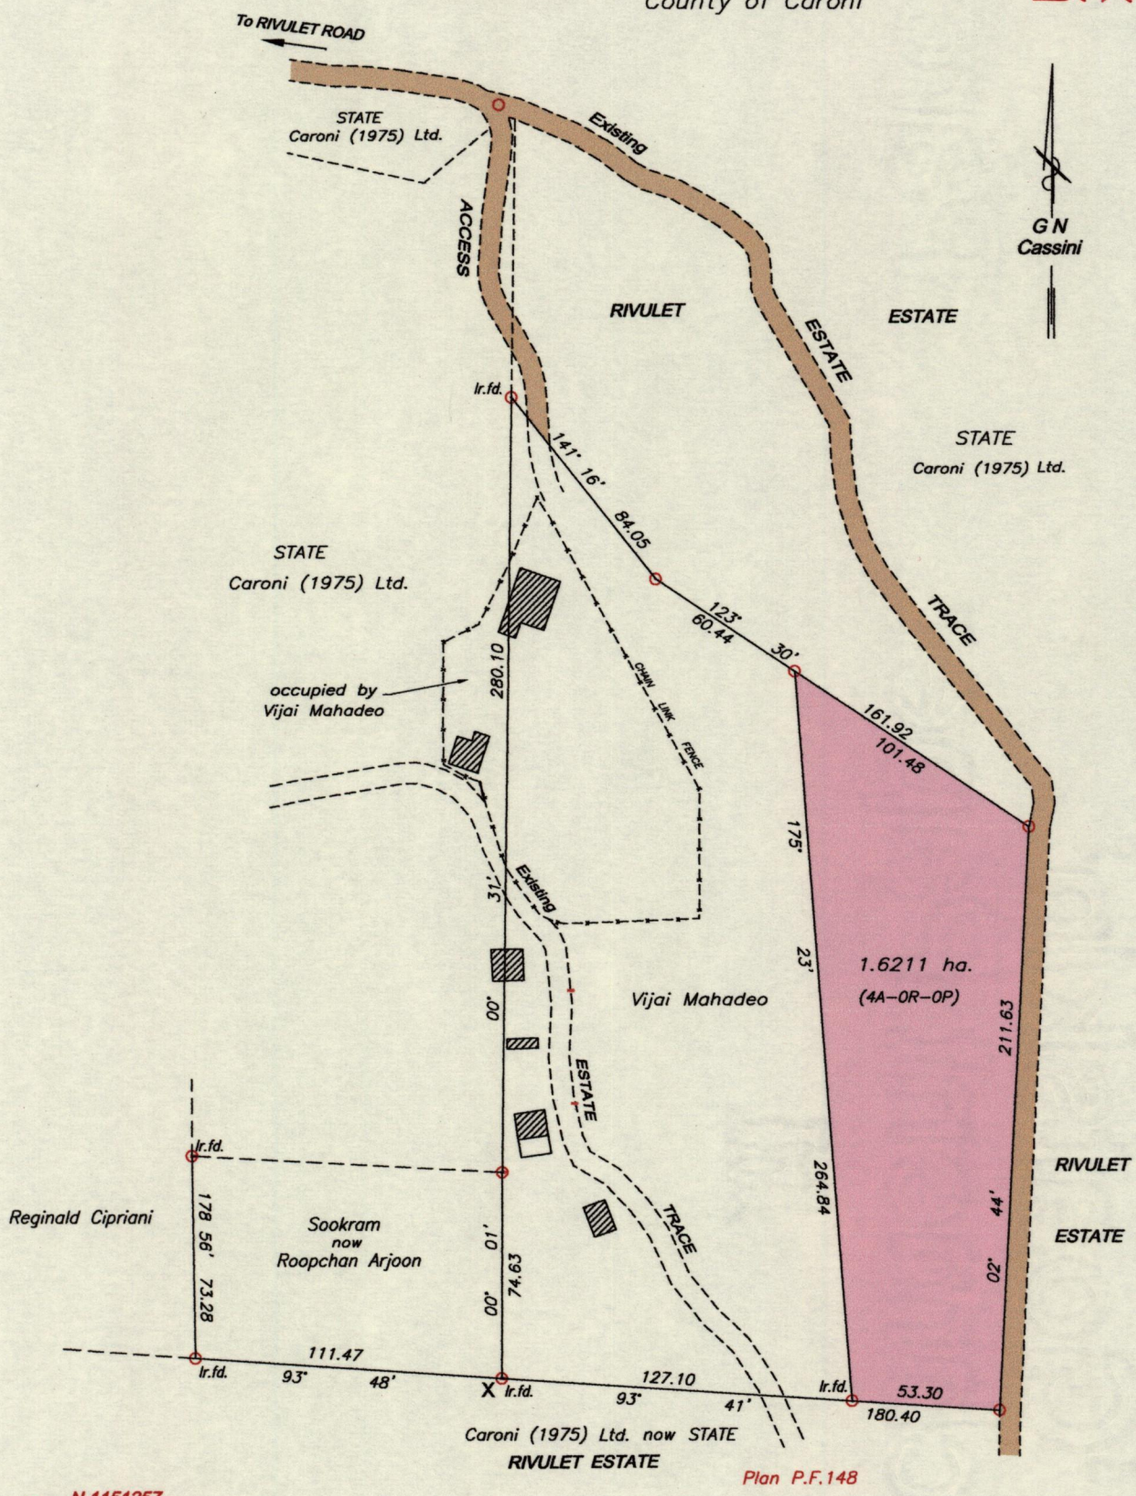

X = N 1151257
E 672501

Coordinates are UTM Zone 20N
Naparima Datum +/– 5.0m
(Hand Held GPS)

SCALE 1 : 2500
Distances are in metres

○ Denotes Iron put except where otherwise stated
Bearings are based on Solar observations

Plan of a Parcel of land coloured pink in the Ward of Montserrat
Containing one point six two one one hectares (4A–0R–0P)
Surveyed by me, with due authority, in January & March 2015 for Sandra Lutchman

Certified correct in accordance with Regulation 25 (1) of the Land Surveyors Regulations 1998.

Trinidad & Tobago Land Surveyor (TTLS)

Entered.....

15 May 2015

LAND SURVEY BOARD OF TRINIDAD AND TOBAGO
IVAN LAUGHLIN
TTLS
0036/2015

MINISTRY OF FOOD PRODUCTION
LAND AND MARINE AFFAIRS
JUN 05 2015
#70
Lands & Surveys Division