Vide Plan Attached to
R.D. No. 10929 of 1997

Process Job 109386

Cadastral Sheet 24F/2/b & 25D/1/a, B.25.K.
Ward of Arima
County of St. George

Manuel Congo, Arima

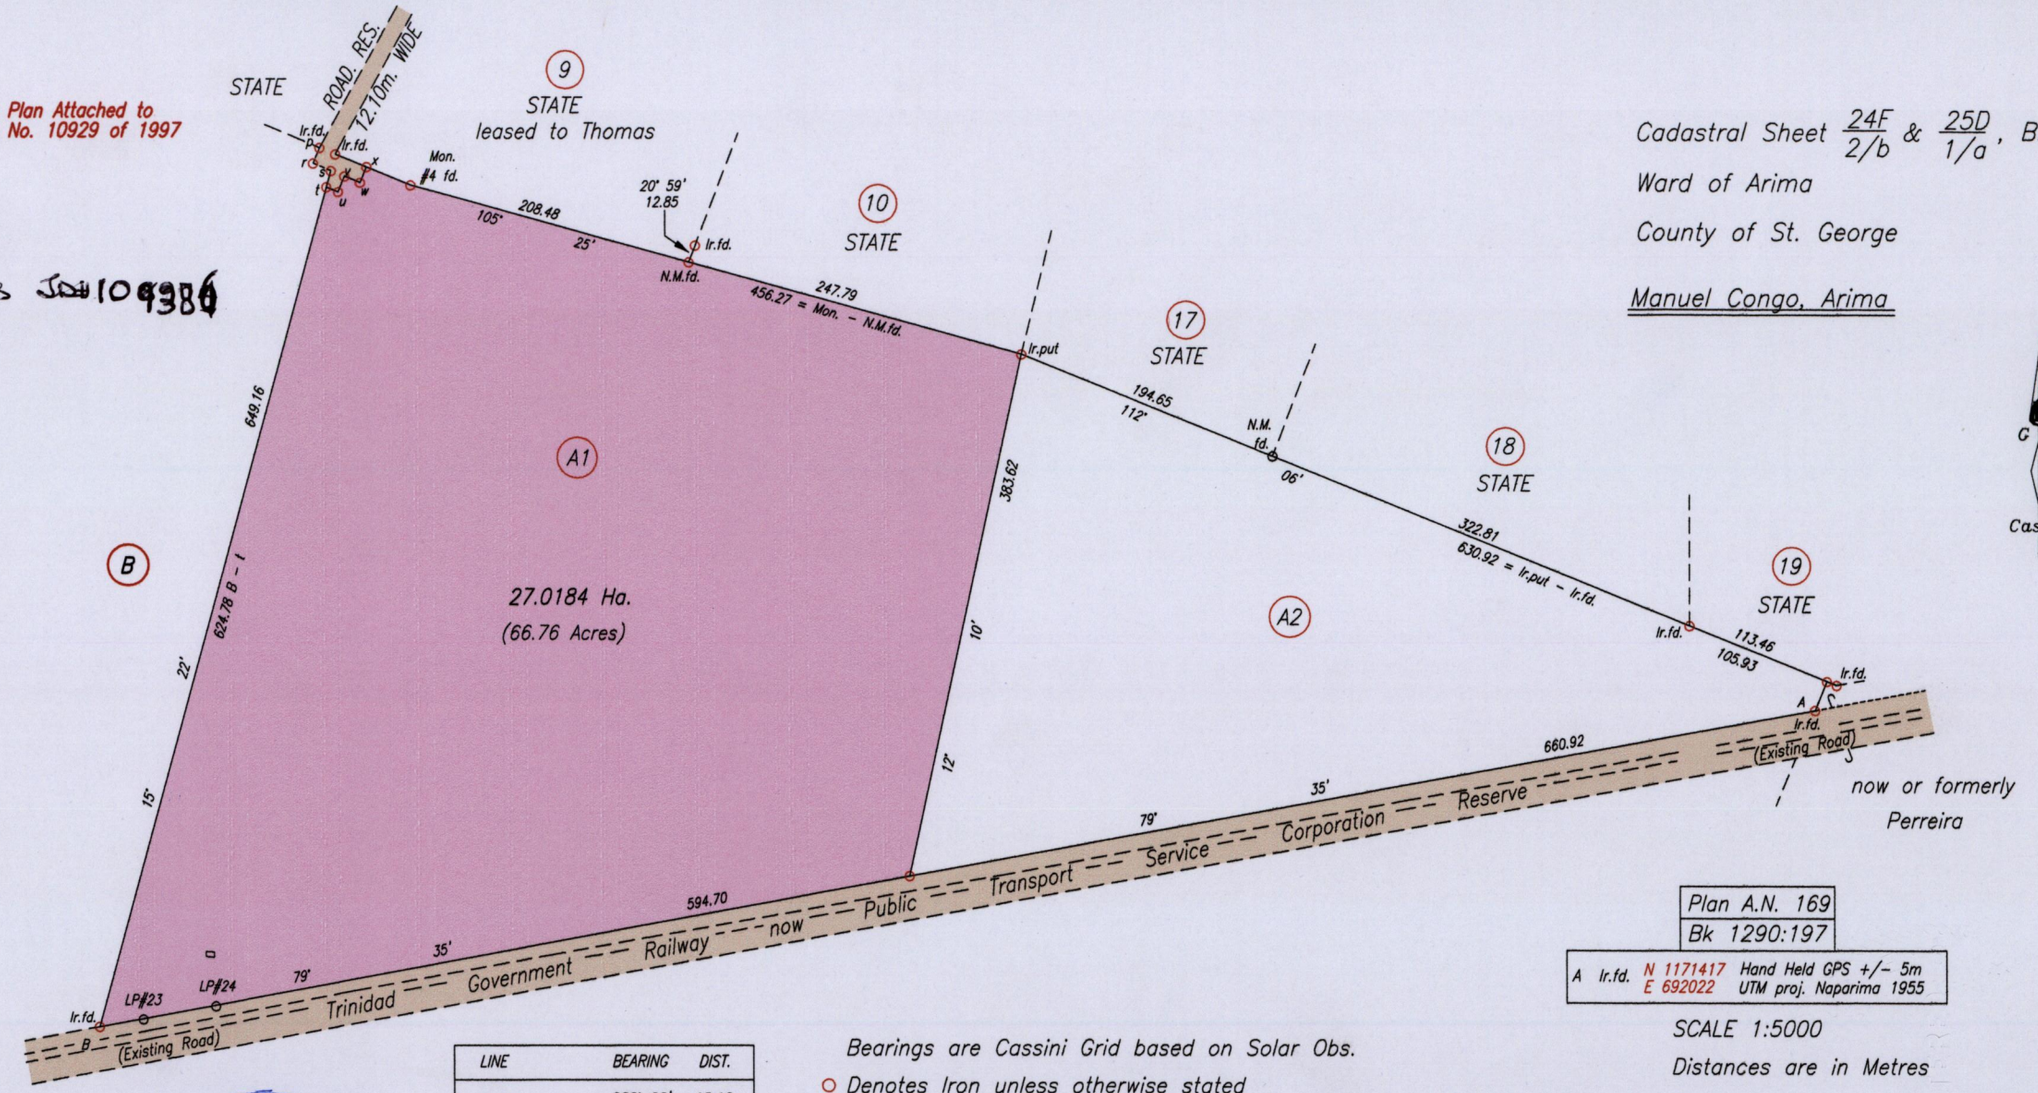

LINE	BEARING	DIST.
p – r	202° 20'	12.10
r – s	112° 20'	13.58
s – t	195° 22'	12.19
t – u	112° 20'	9.13
u – v	22° 20'	12.10
v – w	112° 20'	12.10
w – x	22° 20'	12.10
x – Mon.#4	112° 20'	34.06
Ir.fd.–Mon.#4	112° 20'	58.30
B–LP#24	80° 07'	85.26

Plan A.N. 169
Bk 1290:197

A Ir.fd. N 1171417 E 692022 Hand Held GPS +/– 5m UTM proj. Naparima 1955

SCALE 1:5000
Distances are in Metres

Bearings are Cassini Grid based on Solar Obs.
○ Denotes Iron unless otherwise stated

Plan of a Parcel of land coloured pink in the Ward of Arima
Containing twenty seven point zero one eight four hectares
Surveyed by me, with due authority, in May 2015 for CARMINCO LTD.
Certified correct in accordance with Regulation 25(1) of the Land Surveyors Regulations 1998.

LAND SURVEY BOARD OF TRINIDAD AND TOBAGO
NASSER ABDUL
TTLS
0062/2015

MINISTRY OF FOOD PRODUCTION LAND AND MARINE AFFAIRS
APR 17 2015
#214 RR
Lands & Surveys Division

Entered on..... Trinidad & Tobago Land Surveyor 17th 2015

1557

60