Cadastral Sheet B.24.H. 24C 2/b

Ward of Arima

County of St. George

Process ID# 109990

Subero Street, Malabar Arima

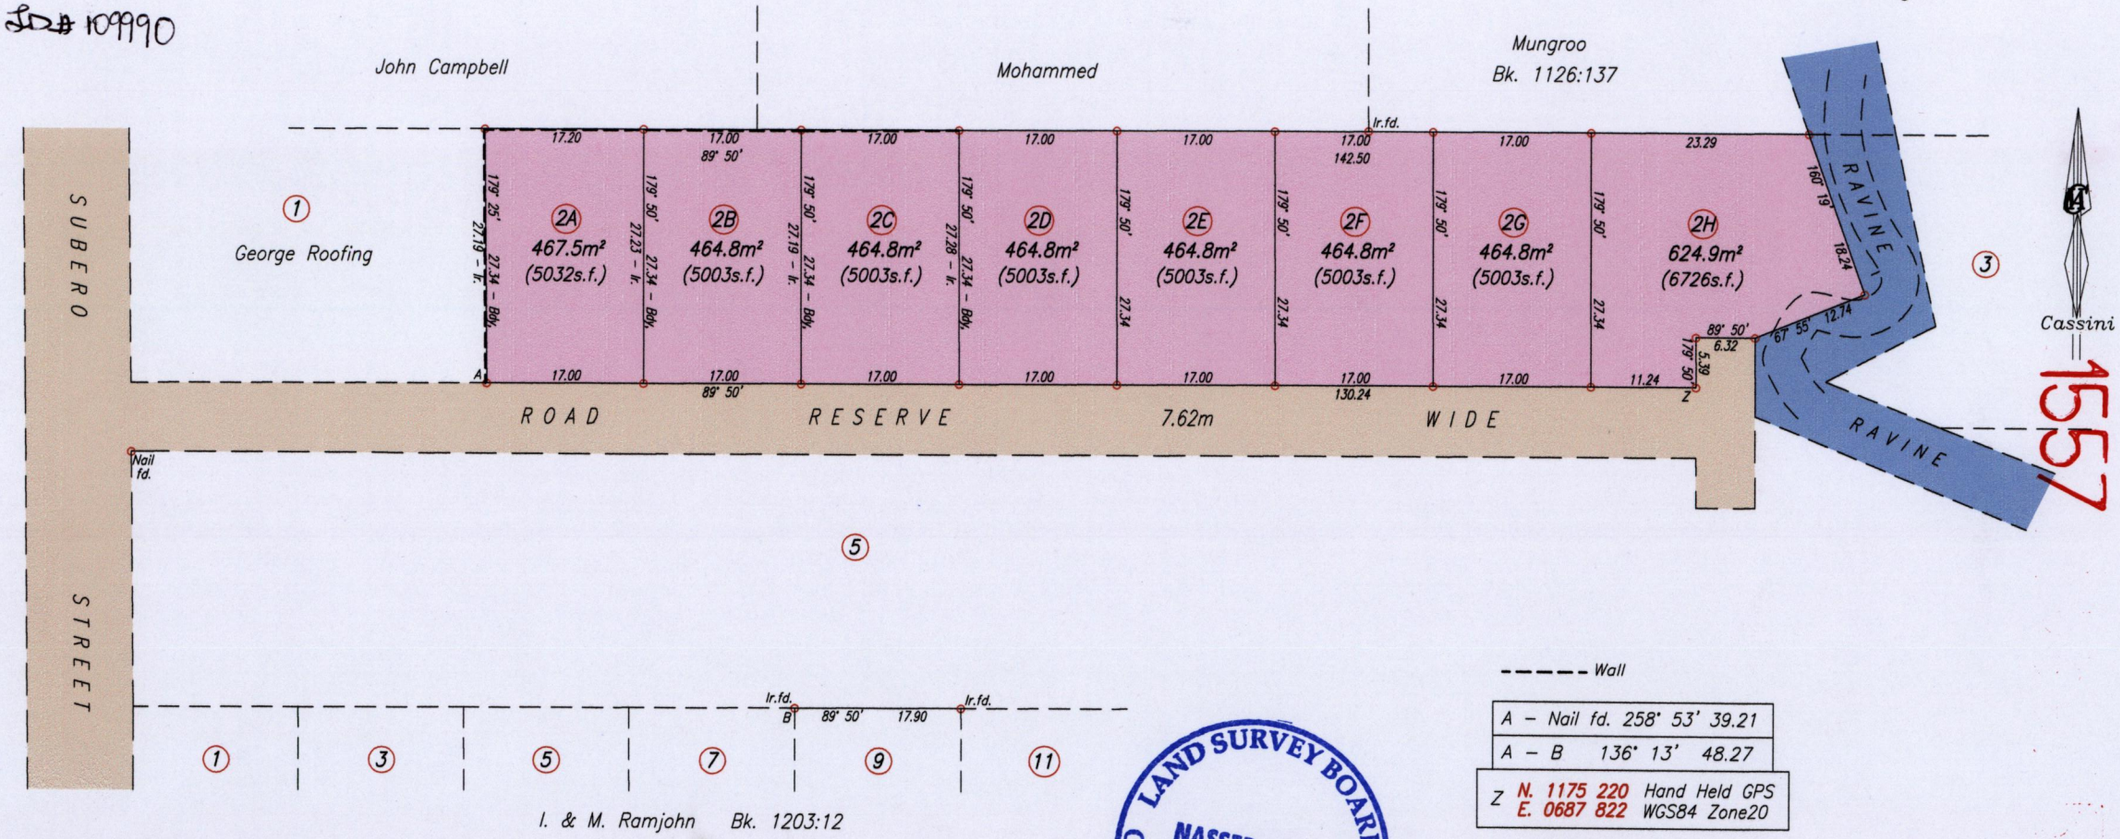

1557

Wall

A – Nail fd.	258° 53' 39.21
A – B	136° 13' 48.27
Z N. 1175 220 E. 0687 822	Hand Held GPS WGS84 Zone20

SCALE 1/750

Distances are in metres

LAND SURVEY BOARD OF TRINIDAD AND TOBAGO
NASSER ABDUL TTLS 0062/2015

MINISTRY OF FOOD PRODUCTION LAND AND MARINE AFFAIRS
MAY 28 2015 #353
Lands & Surveys Division

o Denotes Iron Put unless otherwise stated

Bearings are Cassini Grid based on Solar Observations

PLAN of 8 Parcels of land coloured pink in the Ward of Arima

Containing together three eight eight one point two square metres

Surveyed by me, with due authority, in October 2015 for Ramnarine Chadee

Certified Correct In accordance with Regulation 25 (1) of the Land Surveyors' Regulations 1998,

Entered On.....

.....

Trinidad & Tobago Land Surveyor 27 May 2015

94