U.P.R.N. .....

Process ID # 109709

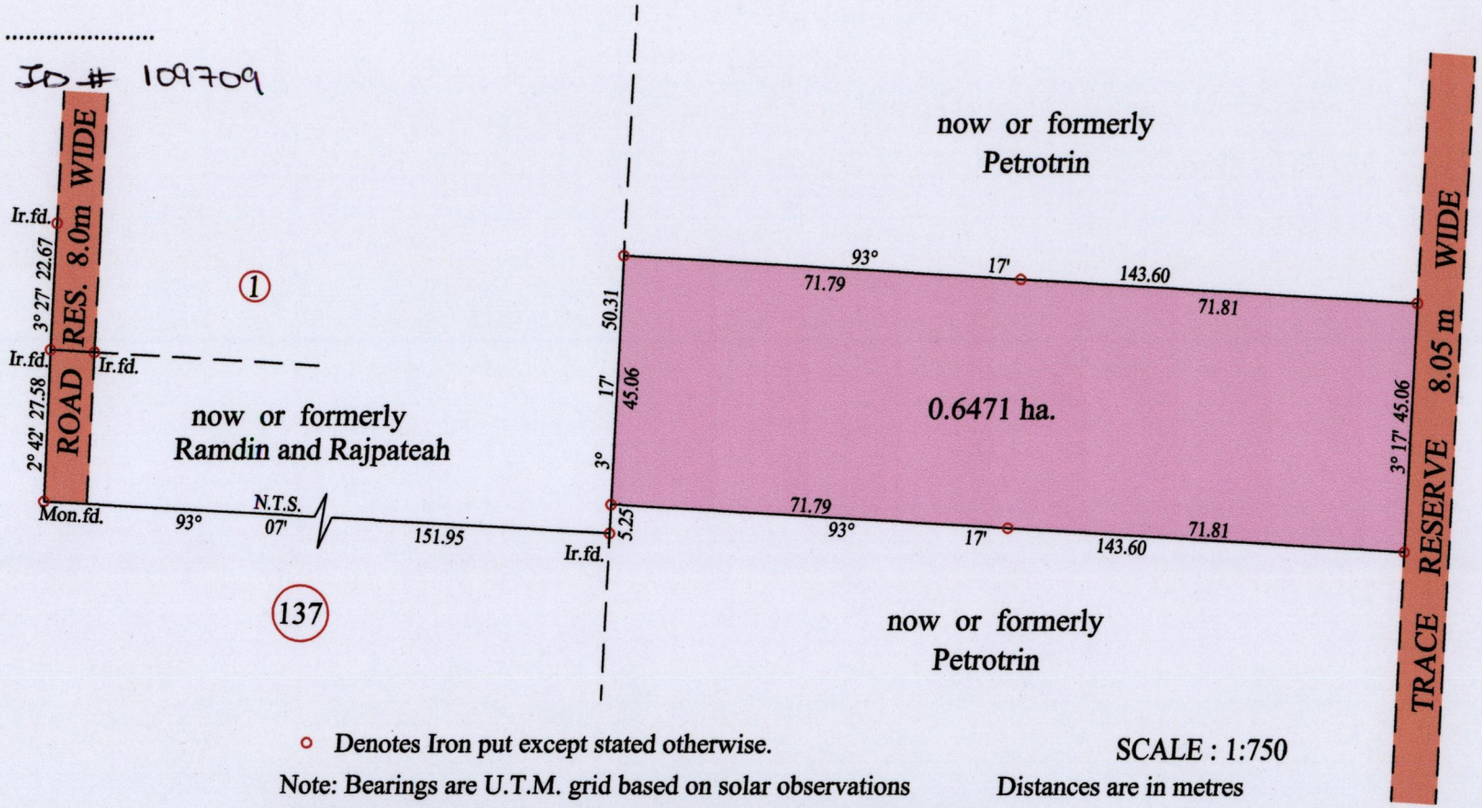

Ward of Naparima

County of Victoria

Cadastral Sheet G.9.M 64A / 3/c,3/d

G. N.
U.T.M.

1553

LAND SURVEY BOARD OF TRINIDAD AND TOBAGO
KELVIN RAMDASS
TTLS
01/01/2015

- Denotes Iron put except stated otherwise.

SCALE : 1:750

Note: Bearings are U.T.M. grid based on solar observations Distances are in metres

PLAN of a parcel of land coloured pink in the Ward of Naparima

Containing zero point six four seven one hectares

Surveyed by me, with due authority, in May 2015 for Deonarine Gunness

Certified Correct in accordance with Regulation 25(1) of the Land Surveyors Regulations 1998

Checked by ..... Kelvin Ramdass

Entered on ..... Trinidad & Tobago Land Surveyor ..13/05/..... 2015

At Station (A)
E 0675831
N 1128022
Reading taken with
Handheld G.P.S.
U.T.M. Zone 20
WGS84
± 5 m.

MINISTRY OF FOOD PRODUCTION
LAND AND MARINE AFFAIRS
MAY 14 2015
#156
Lands & Surveys Division

130