Reg. Deed No. 10444 of 1984

U.P.R.N. .....

Process ID# 109724

Ward of Ortoire

County of Victoria

Cadastral Sheet G.5.M 54E. 3/b

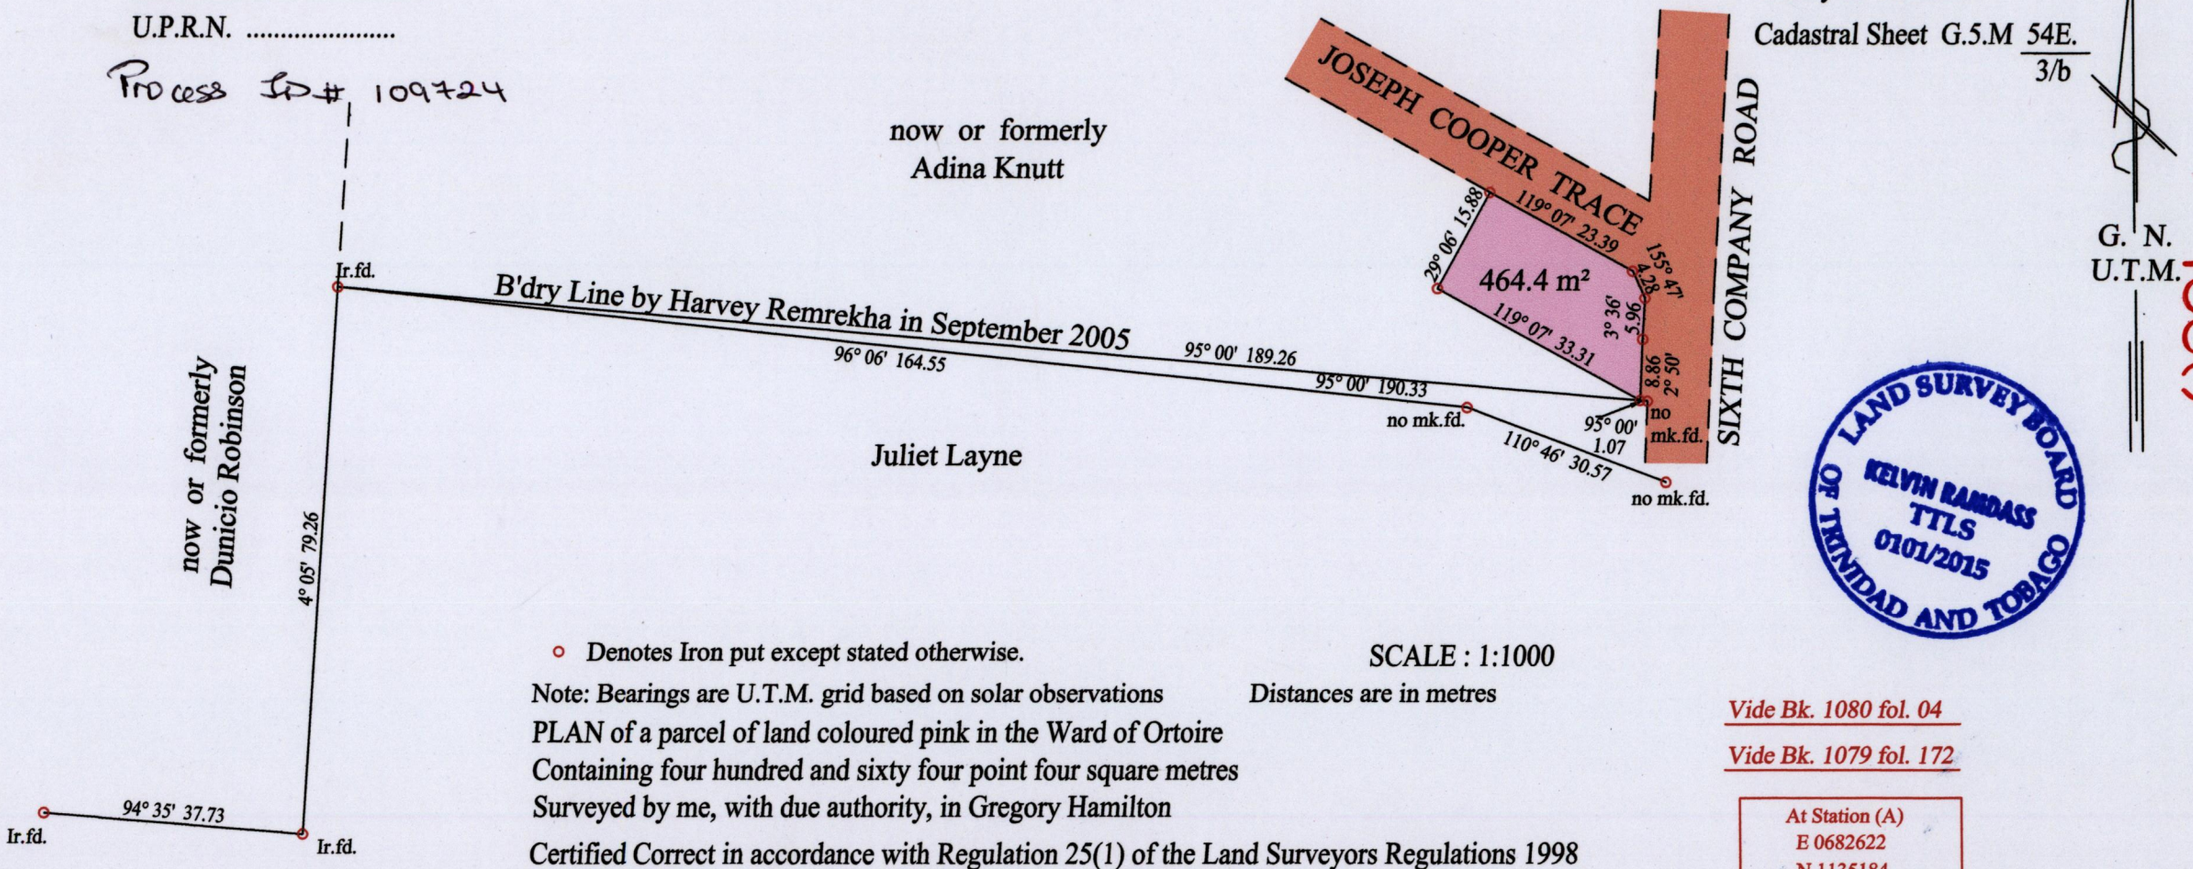

LAND SURVEY BOARD OF TRINIDAD AND TOBAGO
KELVIN RAMDASS
TTLS
01/01/2015

○ Denotes Iron put except stated otherwise.

SCALE : 1:1000

Note: Bearings are U.T.M. grid based on solar observations

Distances are in metres

PLAN of a parcel of land coloured pink in the Ward of Ortoire

Containing four hundred and sixty four point four square metres

Surveyed by me, with due authority, in Gregory Hamilton

Certified Correct in accordance with Regulation 25(1) of the Land Surveyors Regulations 1998

Checked by ..... Kelvin Ramdass

Entered on ..... Trinidad & Tobago Land Surveyor 2015

Vide Bk. 1080 fol. 04

Vide Bk. 1079 fol. 172

At Station (A)
E 0682622
N 1135184
Reading taken with Handheld G.P.S.
U.T.M. Zone 20
WGS84
± 5 m.

MINISTRY OF FOOD PRODUCTION LAND AND MARINE AFFAIRS
MAY 19 2015
#233
Lands & Surveys Division

1558

134