Reg. Deed No. 9023 of 1979

Process ID# 110903

N: 1128183
E: 676953
Hand Held GPS.
Naparima Datum (+/- 5m.)
UTM Zone 20.

Ward of Naparima
County of Victoria
Cadastral Sheet G 9 N, 64 A / 3/d

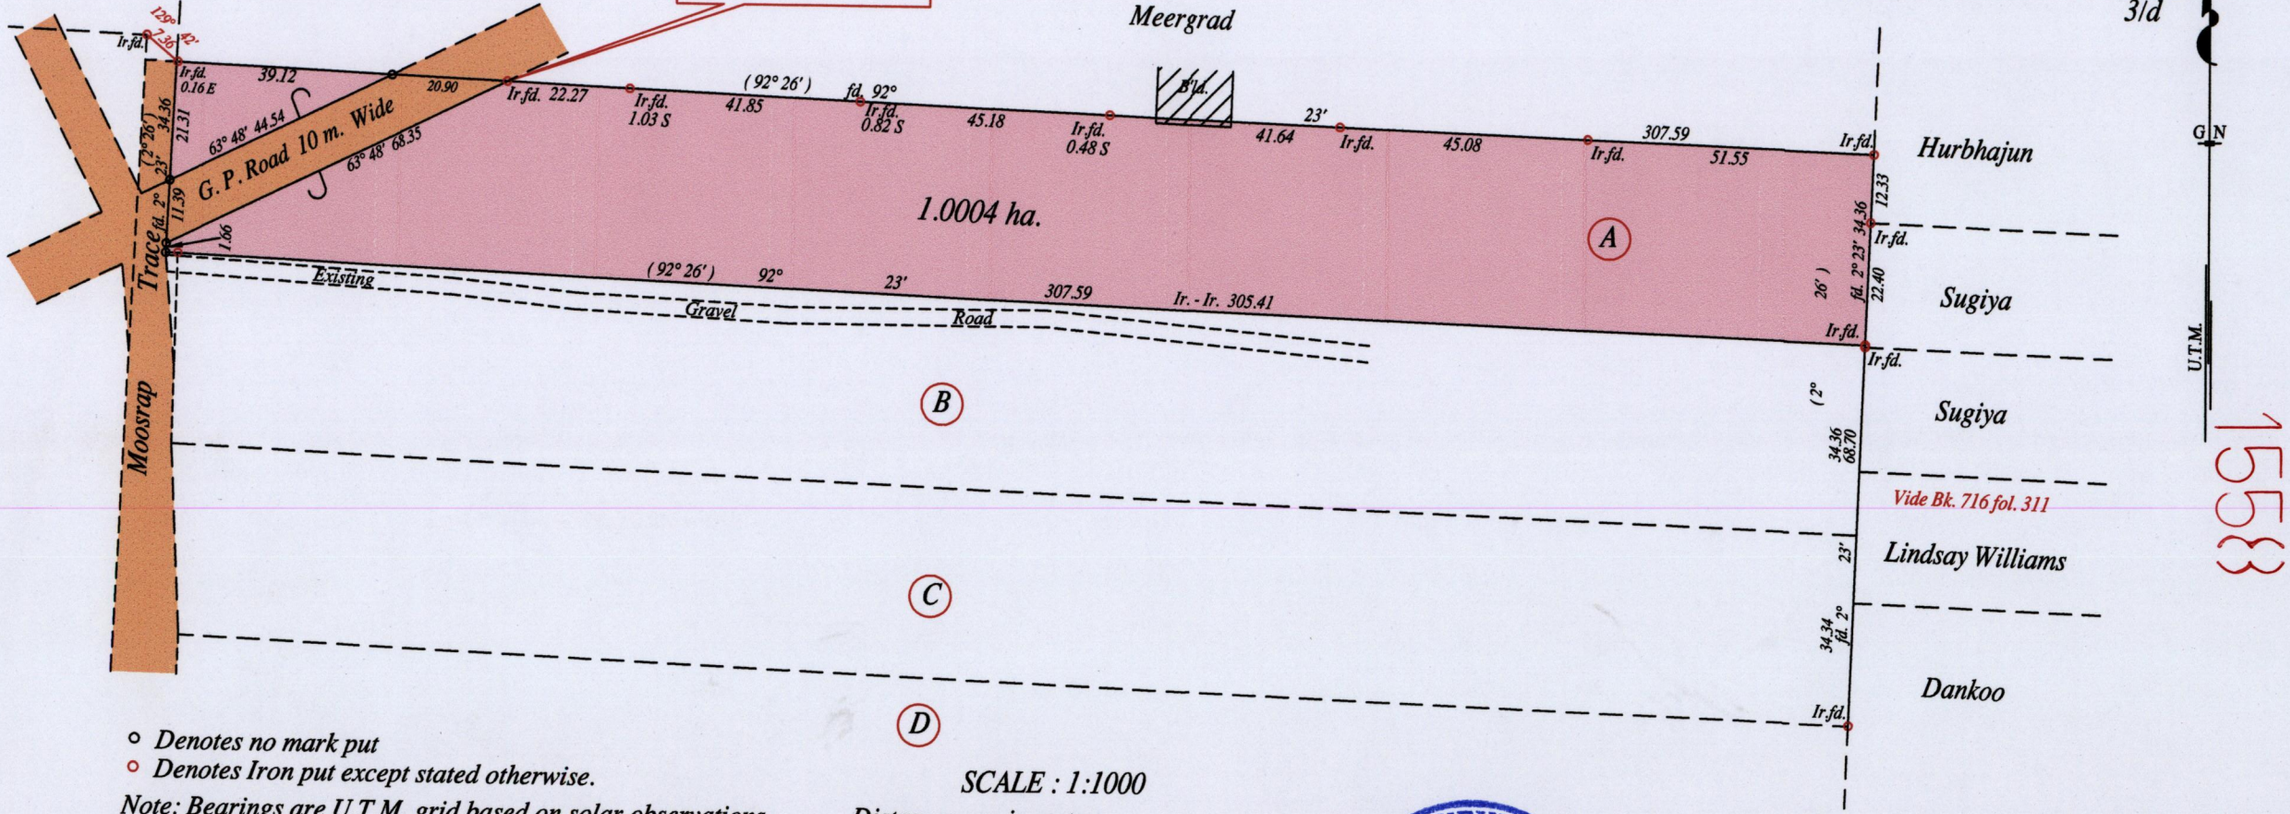

1553

○ Denotes no mark put
○ Denotes Iron put except stated otherwise.

SCALE : 1:1000

Note: Bearings are U.T.M. grid based on solar observations Distances are in metres

PLAN of a Parcel of land coloured pink in the Ward of Naparima
Containing one point zero zero zero four hectares
Surveyed by me, with due authority, in July 2015 at the request of Mulchan Bachan
Certified correct in accordance with Regulation 25 (1) of the Land Surveyor's Regulations 1998.

Winston Ramcharan

Entered on ..... Trinidad & Tobago Land Surveyor ..8th.. July 2015

LAND SURVEY BOARD OF TRINIDAD AND TOBAGO
WINSTON RAMCHARAN
TTLS
0040/2015

MINISTRY OF FOOD PRODUCTION LAND AND MARINE AFFAIRS
JUL - 9 2015
#155
Lands & Surveys Division

193