Process ID#109923

1559

Cadastral Sheet F.21.D. 70F & 80C 2/b 45

Ward of Cedros.

County of St. Patrick.

Vide Bk.904 fol.278
Plan R.F.16

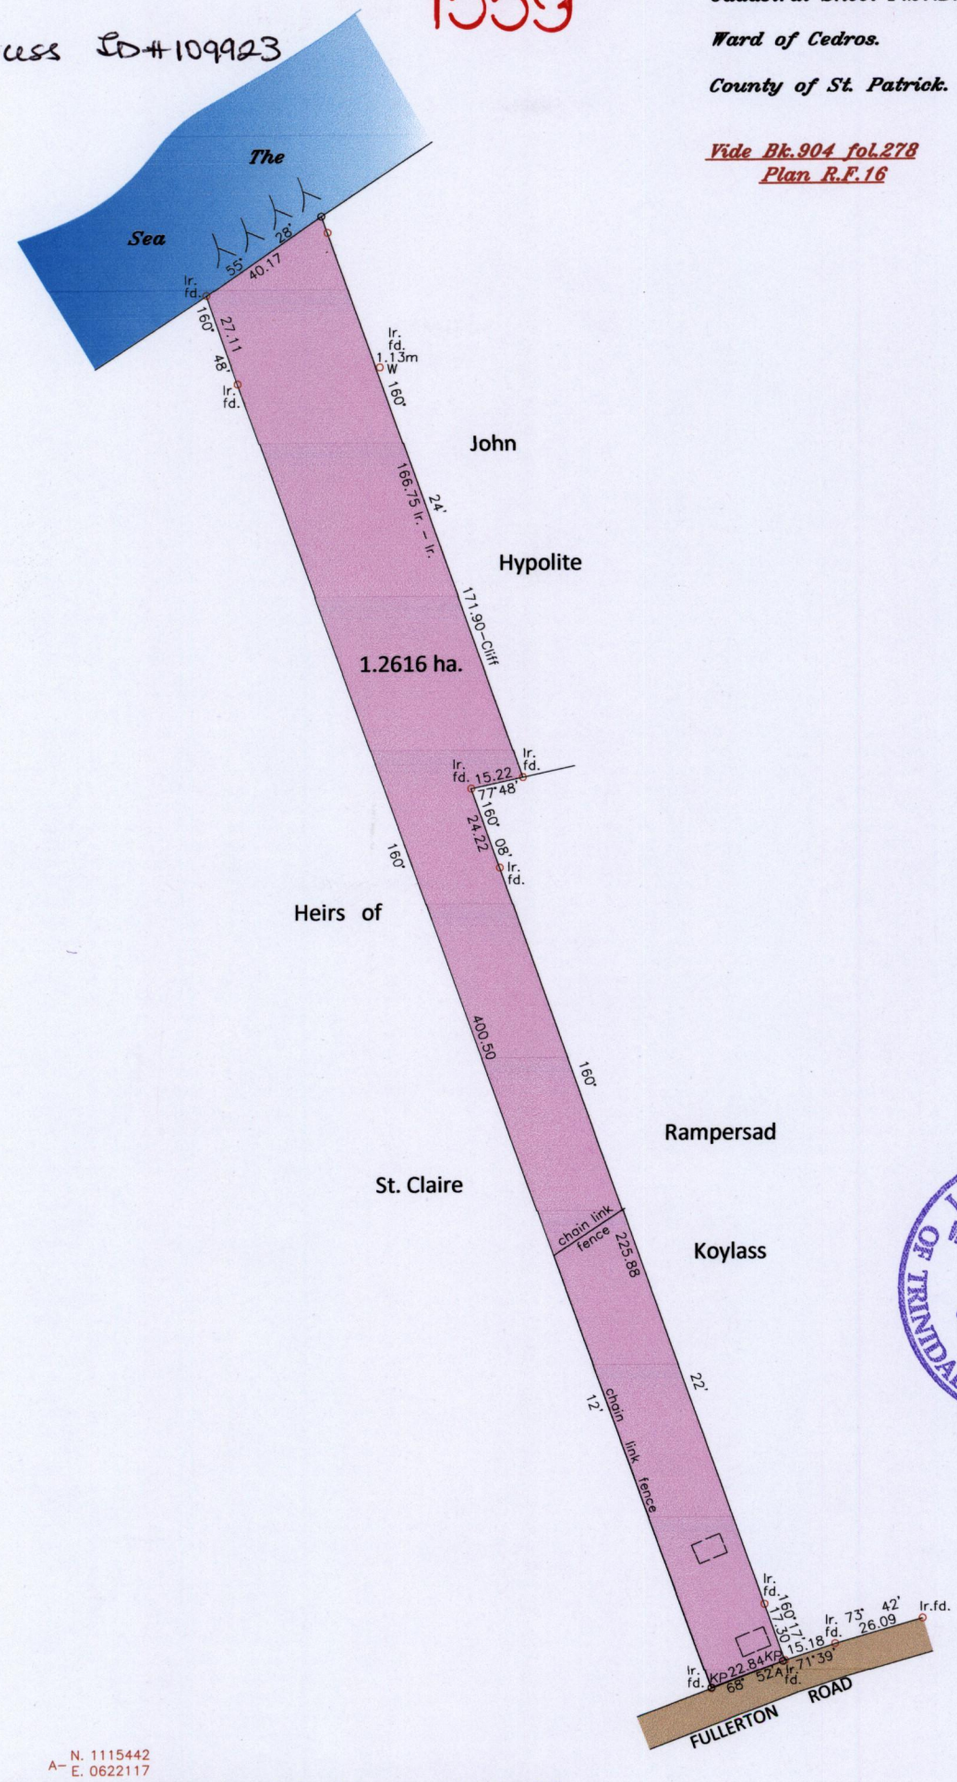

A– N. 1115442
E. 0622117

Note : Coordinates obtained by hand held G.P.S.
Naparima Zone 20 (+/–) 5m

○ Denotes iron put unless otherwise stated SCALE: 1/2000

Bearings based on solar observations .

Note : To obtain compass bearing add minutes Distances are in metres.

PLAN of a parcel of land coloured pink in the Ward of Cedros.

Containing one point two six one six hectares.

Surveyed by me, with due authority, in May, 2015 for Geraldine St. Clair

Certified Correct in accordance with Regulation 25 (1) Land and Surveys Regulation 1998.

Checked by.....

Entered on .....

Trinidad & Tobago Land Surveyor.....2015

LAND SURVEY BOARD OF TRINIDAD AND TOBAGO
WINSTON J. SYLVESTER
TTLS
0030/2015

MINISTRY OF FOOD PRODUCTION
LAND AND MARINE AFFAIRS
JUN 03 2015
#57
Lands & Surveys Division