U.R.P.N. . . . . .

Process ID# 109642

Cadastral Sheet D.3.D. 24E / 3/a
Ward of Cunupia
County of Caroni

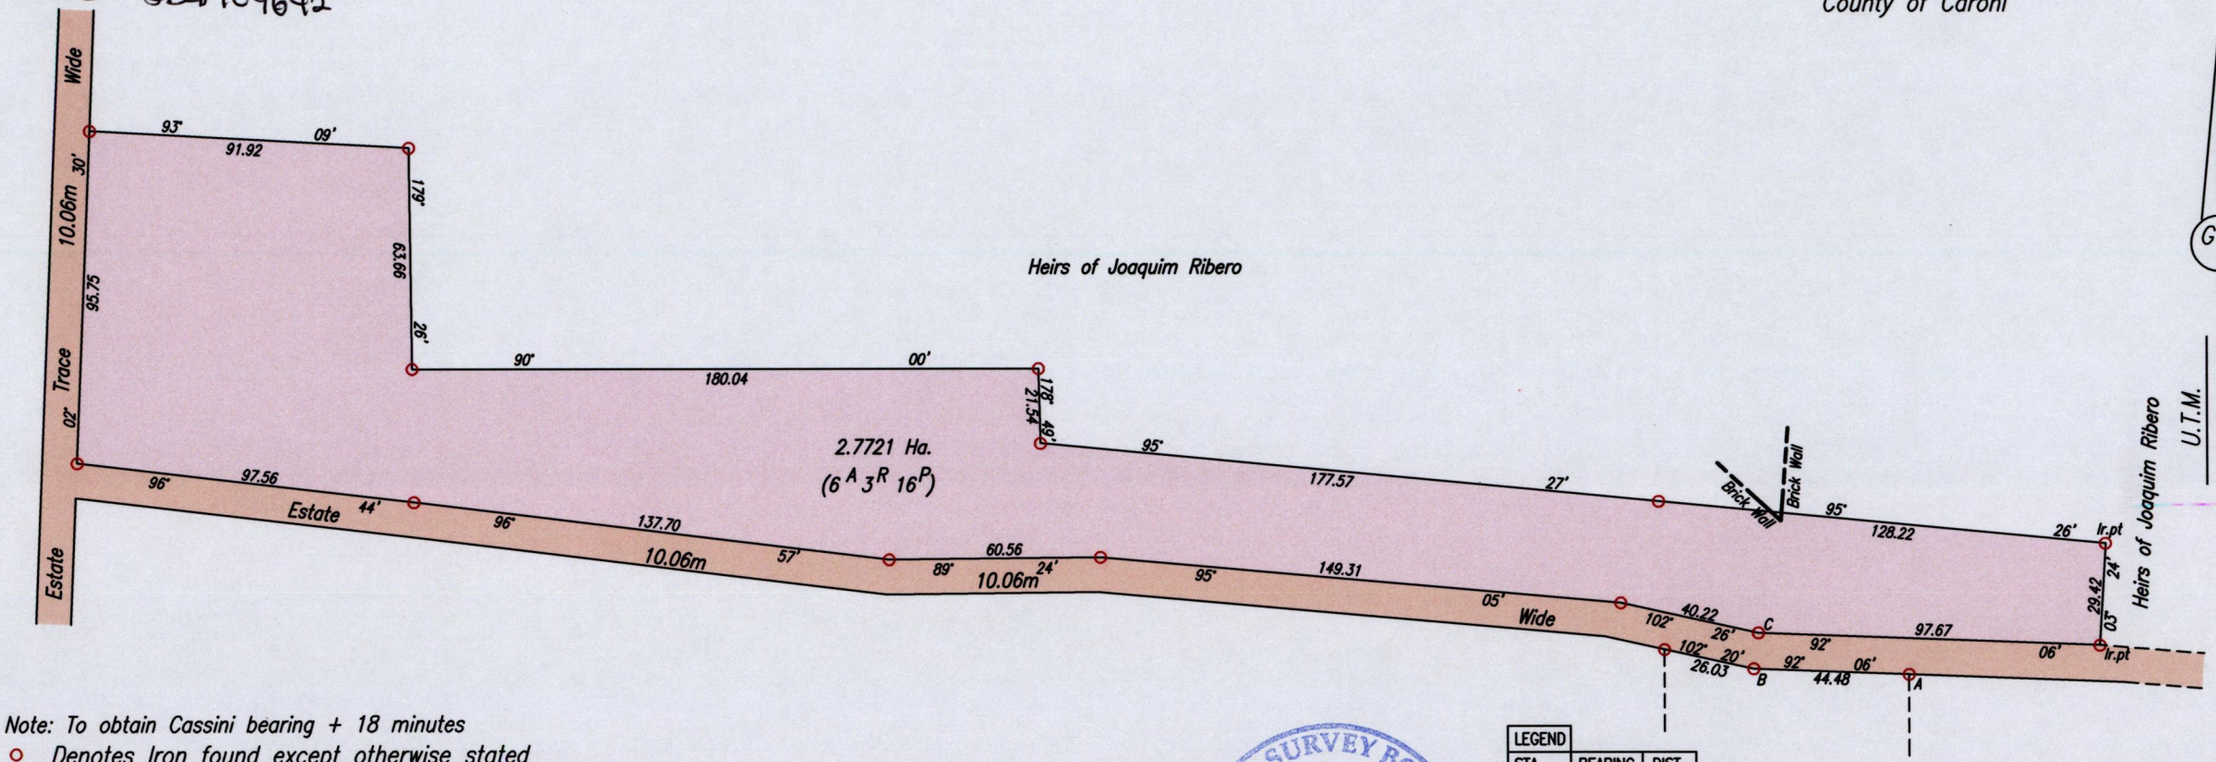

LEGEND		
STA.	BEARING	DIST.
B – C	07° 31'	10.42

Note: To obtain Cassini bearing + 18 minutes
○ Denotes Iron found except otherwise stated
Bearings are U.T.M. Grid based on Solar Observations
Plan of a Parcel of land coloured pink in the Ward of Cunupia
Containing two point seven seven two one hectares
Surveyed by me, with due authority, on 21st April 2015 for Michael Lackhansingh & Jasso Ramsawak
Certified Correct in accordance with Regulation 25 (1) of the Land Surveyors' Regulations 1998

Ganeshdath Ramcharitar
. . . . . .
Entered on. . . . . Trinidad & Tobago Land Surveyor . . . 15/5 2015

LAND SURVEY BOARD OF TRINIDAD AND TOBAGO
GANESHDATH RAMCHARITAR
TTLS
0055/2015

MINISTRY OF FOOD PRODUCTION LAND AND MARINE AFFAIRS
MAY 18 2015
185
Lands & Surveys Division

SCALE 1/2000
Distances are in metres

Point A
Co-ordinates obtained by Hand Held G.P.S. (Nap. Datum Zone 20)
Accuracy ± 3m
E 680851m
N 1169234m

1562

113