DE 199314016014

Process ID# 189714

Ward of Chaguanas
County of Caroni
Cadastral Sheet D.7.P 53 F. 4/b

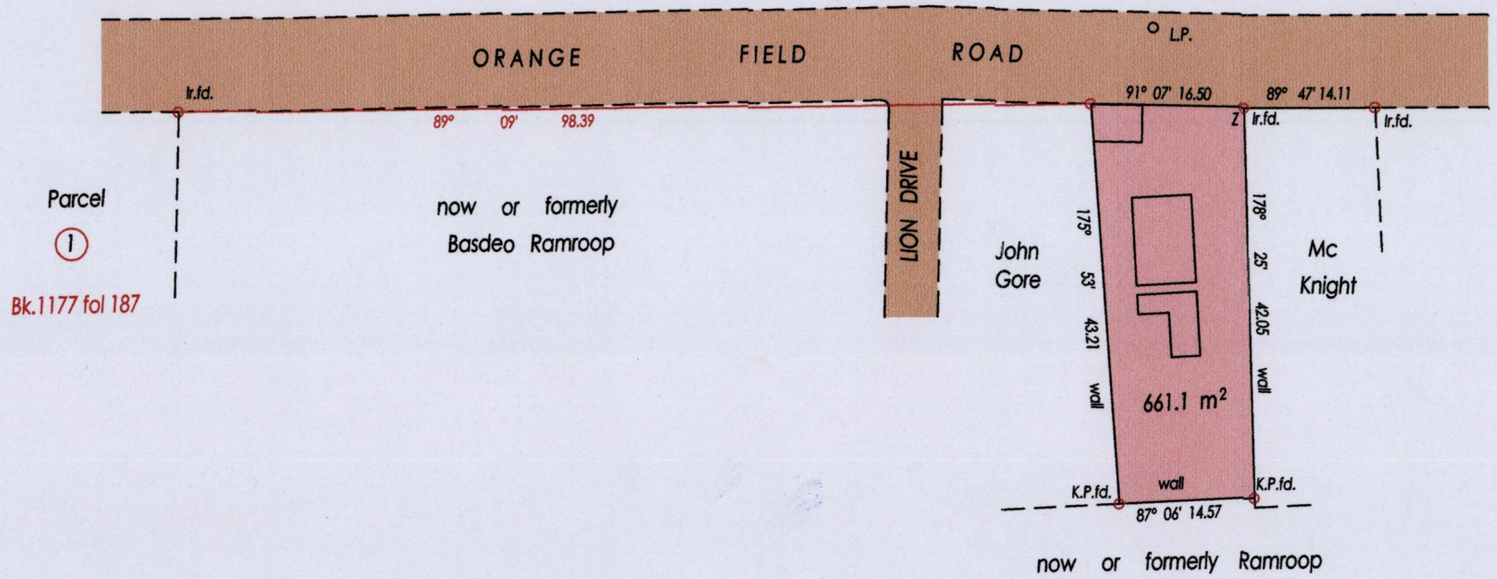

Z- L.P. = 311° 04' 13.00

Z = N. 111158371 E. 673192
U.T.M. Zone 20 Naparima +/- 5.00 m.
Hand Held G.P.S.

○ Denotes Iron Put Except Stated Otherwise

SCALE 1 : 750

Bearings are U.T.M. Grid based on Solar Observations Distances are in Metres

PLAN of a Parcel of land coloured pink in the Ward of Chaguanas
Containing six hundred and sixty one point one square metres
Surveyed by me, with due authority, in May 2015 at the request of Judith Mahabir
Certified Correct in accordance with Regulation 25 (1) of the Land Surveyors Regulation 1998.

MINISTRY OF FOOD PRODUCTION LAND AND MARINE AFFAIRS
MAY 21 2015
#263 RR
Lands & Surveys Division

LAND SURVEY BOARD OF TRINIDAD AND TOBAGO
SHERVON G. PHRIDAY
TTLS
0130/2015

.....Sharon Phriday.....

Trinidad & Tobago Land Surveyor . . 20th day . . . 2015

1592

126