Redefinition Plan

Cadastral Sheet D.2.C. 23F 4/c
Ward of Chaguanas
County of Caroni
Sumariya Trace

Bk 980 fol 205

Process ID#110279

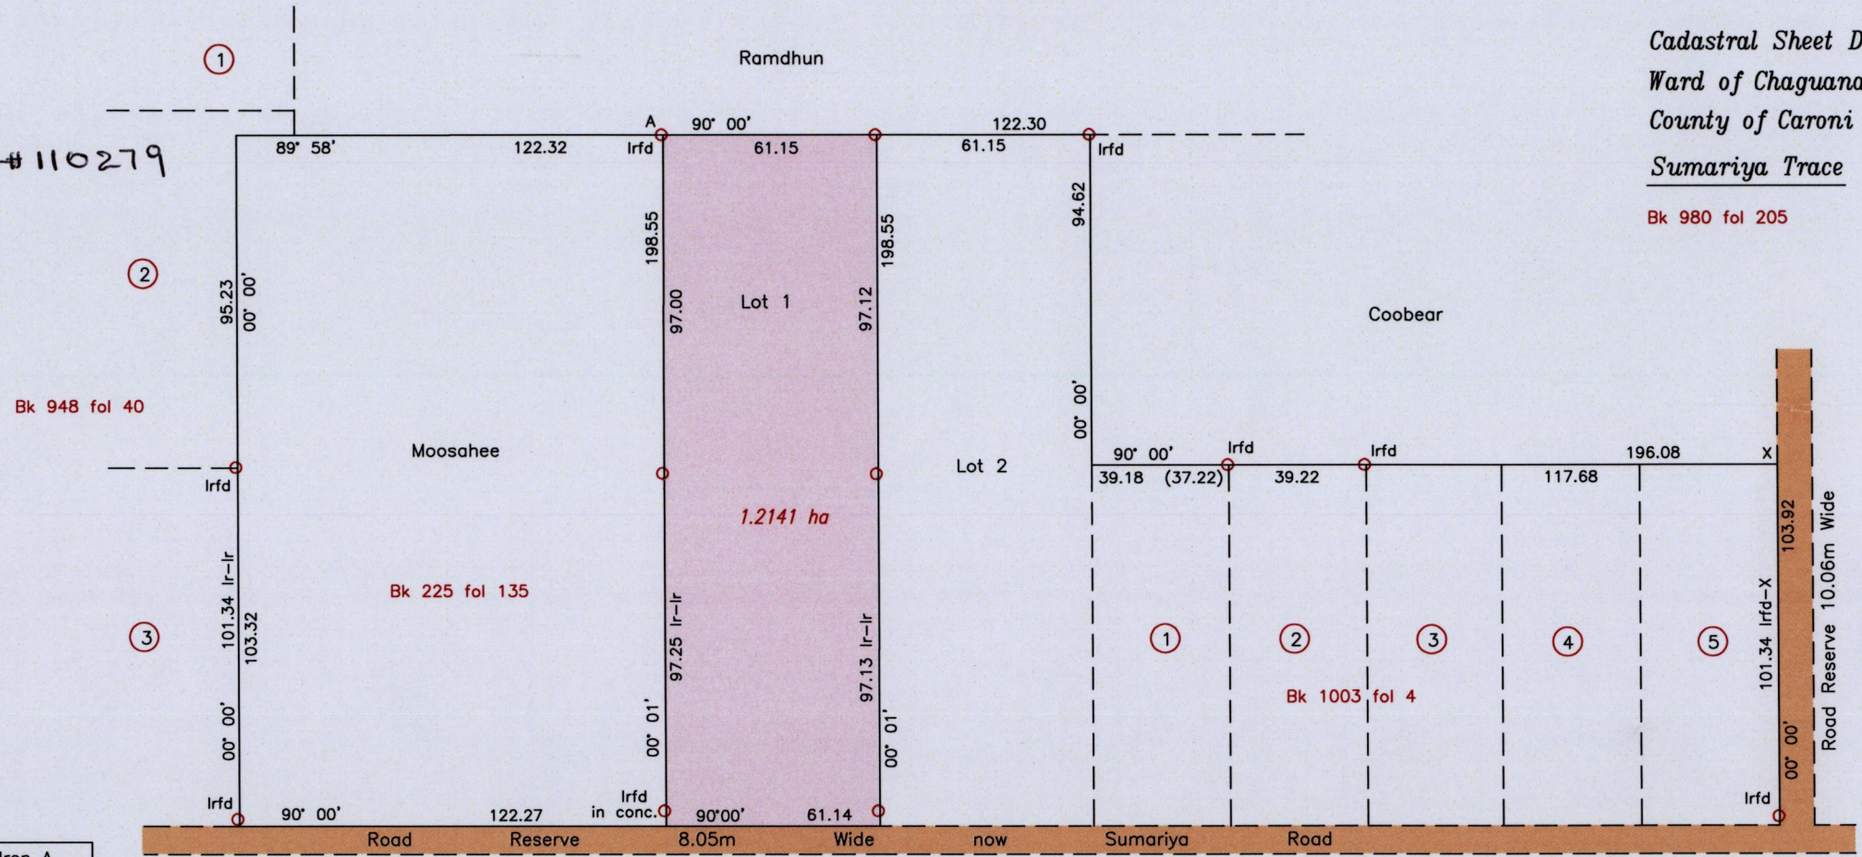

Iron A
1168293 mN
671826 mE

SCALE 1/2000

Distances are in metres

Bearings are Cassini Grid based on Solar Observations

PLAN of a parcel of land coloured pink in the Ward of Chaguanas

Containing one point two one four one hectares

Re-defined by me with due authority, in May, 2015 for Gopaul Lall and Leesha Jadoonanan

In accordance with Regulation 25(1) of the Land Surveyors' Regulations 1998, I certify that this plan is correct.

Entered on..... Iqbal Mohammed .....

Trinidad & Tobago Land Surveyor. 31/5/ 2015

LAND SURVEY BOARD OF TRINIDAD AND TOBAGO
IQBAL MOHAMMED
TTLS
0104/2015

MINISTRY OF FOOD PRODUCTION LAND AND MARINE AFFAIRS
JUN 02 2015
#49
Lands & Surveys Division

1562

154