Process LD#110482

Plan in R.D. # 13461 / 1978
R.D. # 19044 / 1997

Valley Trace, FREEPORT

Cadastral Sheet D.8.A 34A 3/a
Ward of Chaguanas
County of Caroni
Original Survey Bk.515 : 20

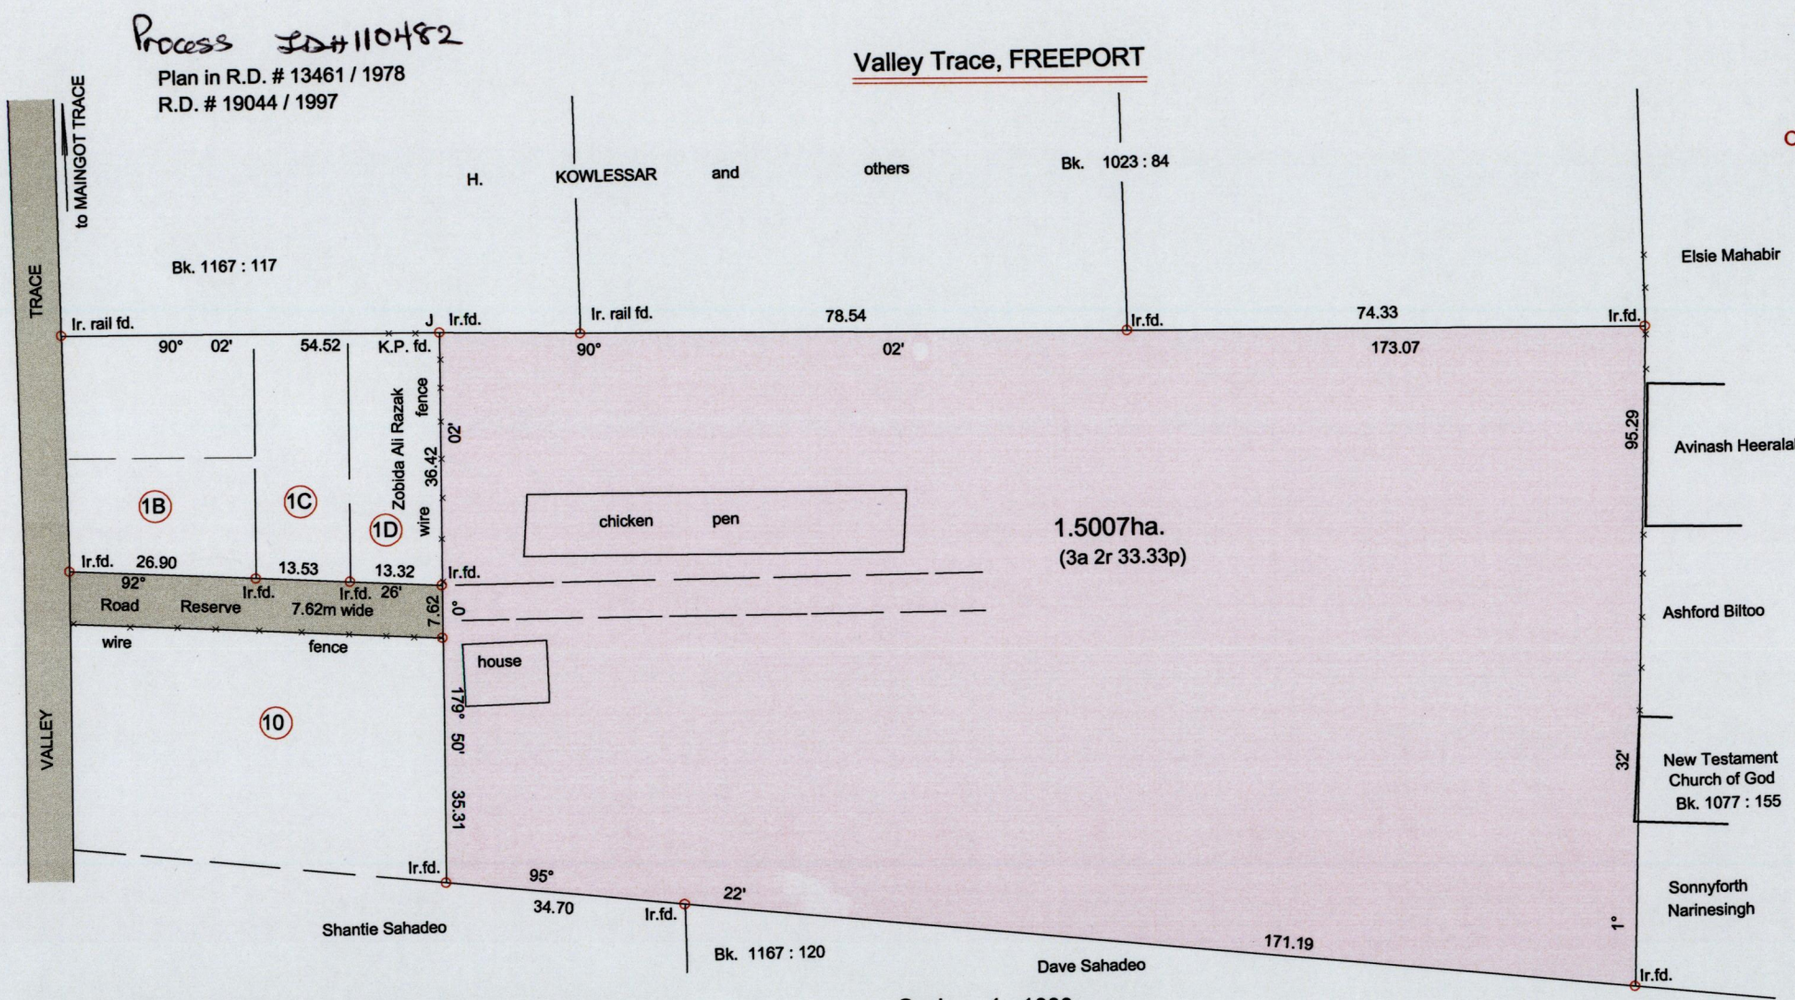

1562

LAND SURVEY BOARD OF TRINIDAD AND TOBAGO
SUGJAGE REEMAUL
TTLS
0082/2015

@ J N 1155085 E 0673150 +/- 4.00m U.T.M Naparima Datum handheld G.P.S.
○Denotes Iron put except stated otherwise

Note : Bearings are Cassini Grid based on Solar Observations

Plan of a parcel of land coloured pink in the Ward of Montserrat
Containing one point five zero zero seven hectares

Scale 1 : 1000
Distances are in metres

Surveyed by me, with due authority, in May 2015 for Warner Grain Mills Limited

Certified correct in accordance with Reg. 25 (1) of the Land Surveyors' Regulations 1998.

Checked by.....

Entered on.....

MINISTRY OF FOOD PRODUCTION LAND AND MARINE AFFAIRS
JUN 22 2015
#236
Lands & Surveys Division

Sugjage Reemaul
Trinidad and Tobago Land Surveyor
date 18th June, 2015

1837