Cadastral Sheet 33C / 1/b D.2.K.

Borough of Chaguanas

County of Caroni

Original Survey: Bk. 221 Fol. 70
R.D. 199109961005

Process SD#110963

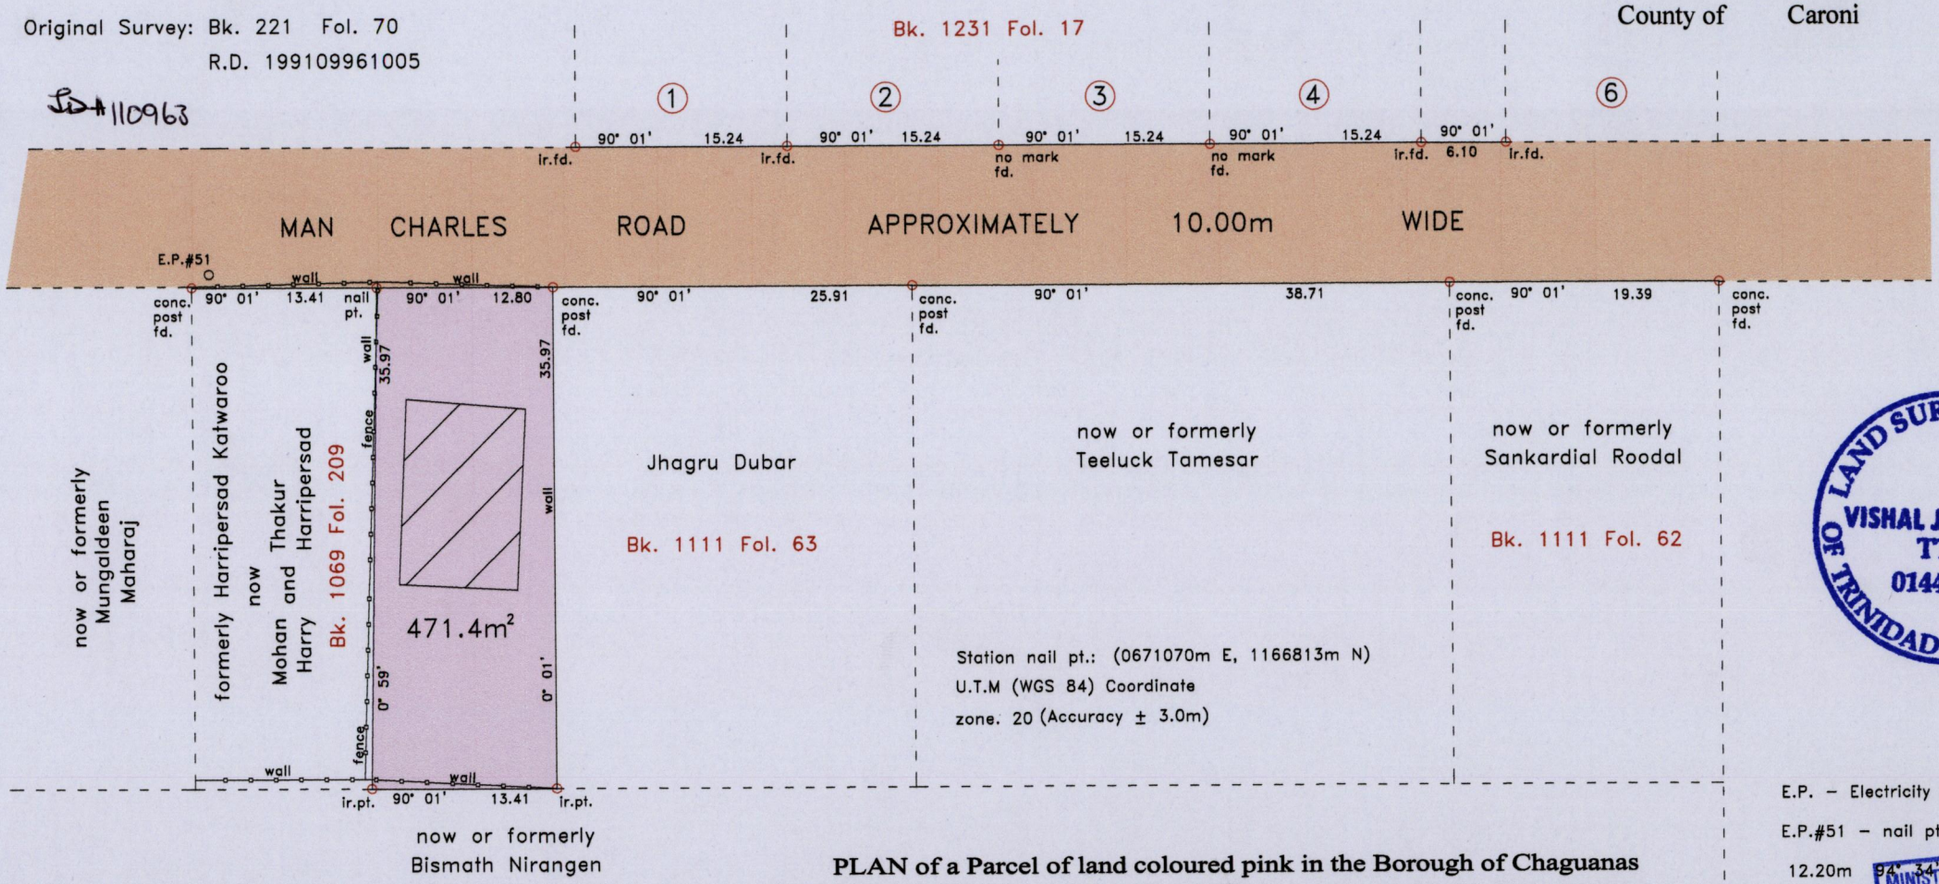

1562

LAND SURVEY BOARD OF TRINIDAD AND TOBAGO
VISHAL JAGGASSAR
TTLS
0144/2015

E.P. – Electricity Pole

E.P.#51 – nail pt.

12.20m 94° 34'

MINISTRY OF FOOD PRODUCTION LAND AND MARINE AFFAIRS
JUL – 1 2015
Lands & Surveys Division

SCALE 1 : 500 Distances are in metres.

Bearings are Cassini Grid, based on Solar Observations.

PLAN of a Parcel of land coloured pink in the Borough of Chaguanas

Containing Four hundred and seventy one point four square metres

Surveyed by me, with due authority in May 2015 for Krishna Harry

Certified correct in accordance with Regulation 25 (1) of the Land Surveyors Regulations 1998

Checked by .....

Entered on .....

Vishal Jaggassar
Trinidad and Tobago Land Surveyor 18th June 2015.

222