Cadastral Sheet D.4.L. 24E 1/d
Ward of Cunupia.
County of Caroni.

Process No#109668

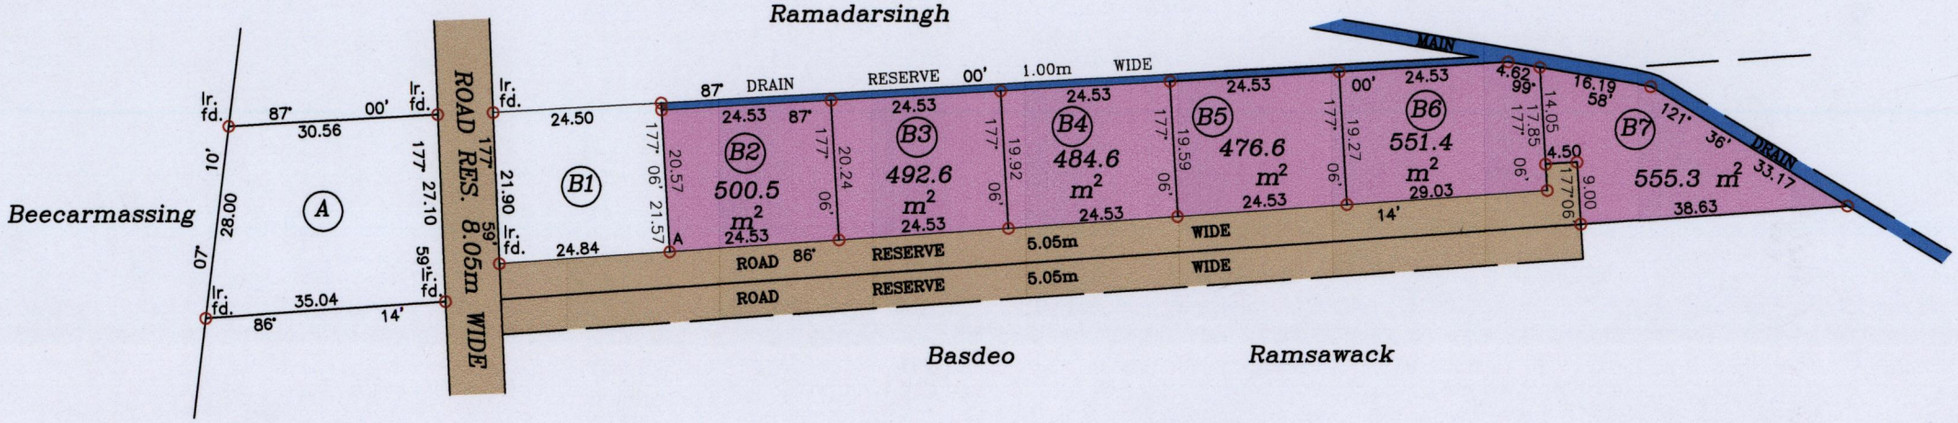

lr.fd.A = N 1169778 +/- 5.0m
E 682881
UTM 20 Naparima 1955 Datum
Hand Held GPS

SCALE: 1/1000

Denotes iron put unless otherwise stated
Note : To obtain compass bearing subtract minutes Distances are in Metres.
PLAN of 6 parcels of land coloured pink in the Ward of Cunupia.
Containing together zero point three zero six one hectares.
Surveyed by me, with due authority, in November, 2014 PAUL GASTON.
Certified correct in accordance with regulation 25 (1) of the
Land Surveyors' Regulations 1998,

Entered .....Hugo Somarsingh.....

Trinidad & Tobago Land Surveyor.....7th May 2015

LAND SURVEY BOARD OF TRINIDAD AND TOBAGO
HUGO SOMARSINGH
TTLS
0029/2015

MINISTRY OF FOOD PRODUCTION LAND AND MARINE AFFAIRS
MAY - 8 2015
#81
Lands & Surveys Division

15612

96