AMENDED PLAN

Process ID# 109661

Cadastral Sheet D.3.N. 34A 2/a

Borough of Chaguanas

County of Caroni

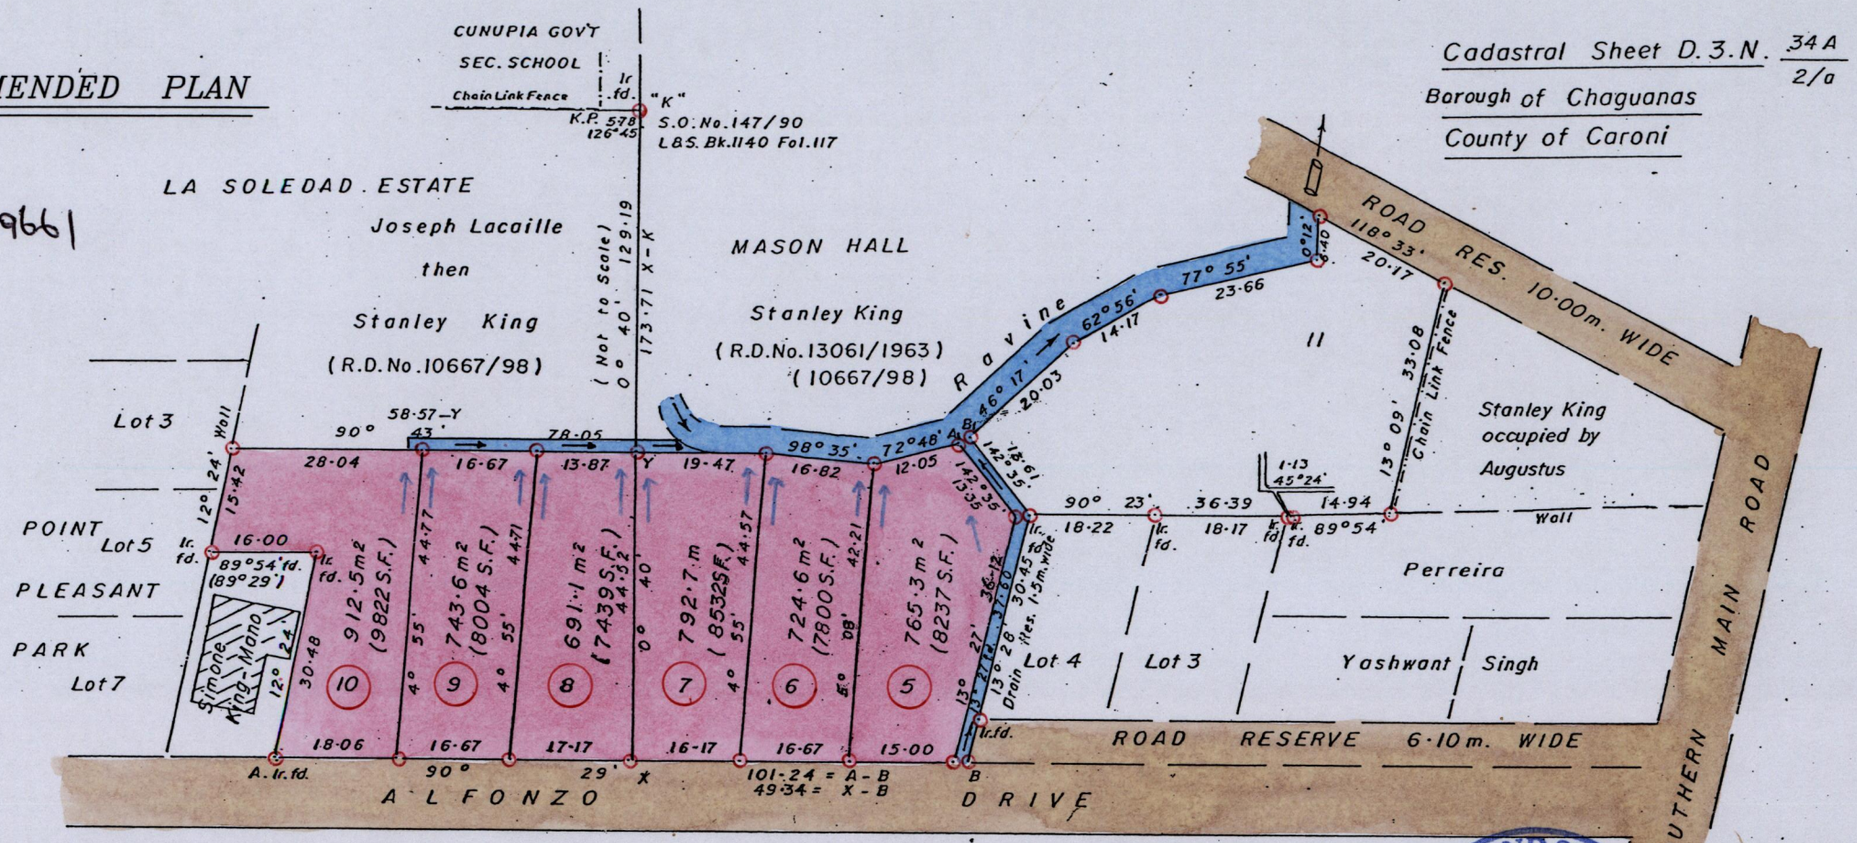

G. N. Cassini

Irfd A -	E 676942 N 1165338 Nap. Datum Handheld GPS ± 3.0m

LAND SURVEY BOARD OF TRINIDAD AND TOBAGO
ARNOLD RAMON-FORTUNE
TTLS
0023/2015

MINISTRY OF FOOD PRODUCTION LAND AND MARINE AFFAIRS
MAY - 8 2015
#84
Lands & Surveys Division

○ denotes irons put except where otherwise indicated
Note: Bearings based on Solar Observations
Note: To obtain U.T.M. Grid subtract 18 minutes

SCALE 1/1000

Distances are in metres

PLAN of 6 Parcels of land coloured pink in the Borough of Chaguanas
Containing together four thousand six hundred and twenty nine point eight square metres
Surveyed by me with due authority in September 2006 for Simone King-Mano
Certified correct in accordance with Regulation 25(1) of the Land Surveyors Regulations 1998

Checked by..... Arnold R.G. Ramon-Fortune

Entered..... Trinidad & Tobago Land Surveyor 8th MAY 20 15

1562

97