R.D.# 16084/1958

Process Id#109091

14D

Cadastral Sheet 3/c B.18.I.

Ward of Tacarigua

County of St. George

St. Augustine

Location Diagram

Scale 1:10,000

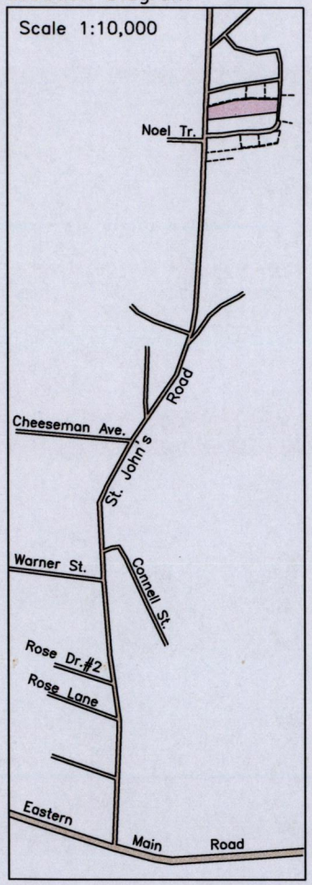

Legend

Lightpole	☼ LP
Electricity Pole	☼ EP
Chainlink Fence	—·—·—
Galvanized Fence	—·—·—
Wall	– – – –
Septic Tank	st

References:
R.D.# 2190/1953
PLAN R.F.64
PLAN D.E.74
Bk.1094 Fol.184
Bk.1000 Fol.184
Bk.1104 Fol.129

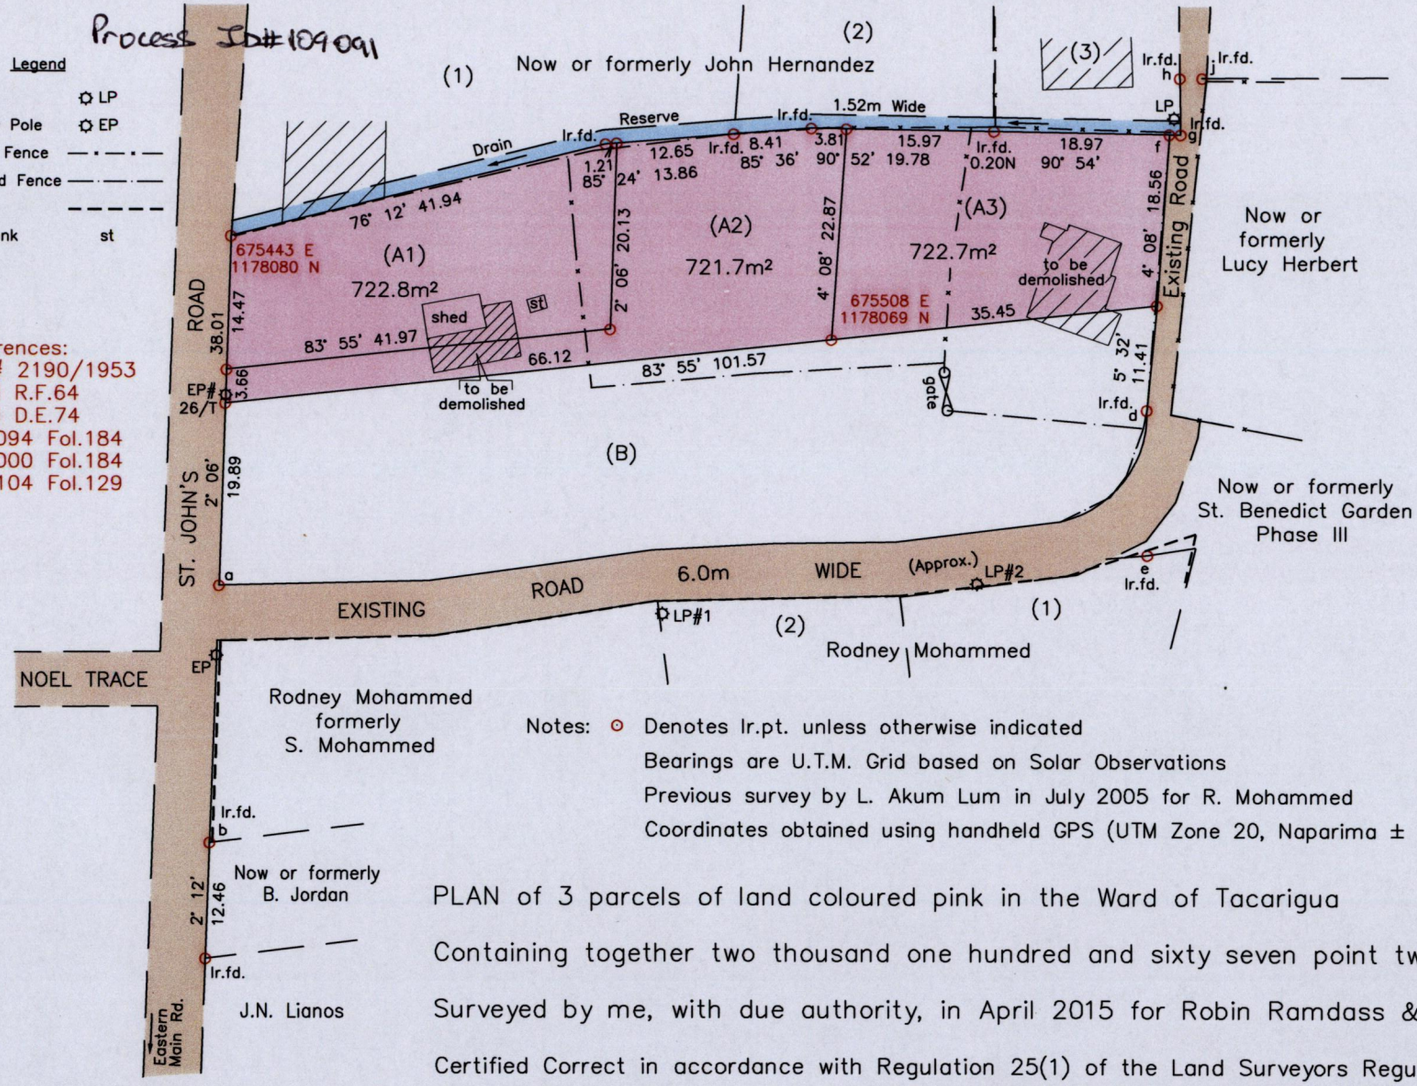

From	To	Bearing	Distance
a	b	182° 15'	27.94
c	d	37° 32'	15.33
d	e	179° 43'	15.81
f	g	90° 54'	1.22
g	h	359° 02'	6.13
h	j	89° 36'	2.43

G N
U.T.M.

SCALE 1:750

Distances are in METRES

Notes: ○ Denotes Ir.pt. unless otherwise indicated
Bearings are U.T.M. Grid based on Solar Observations
Previous survey by L. Akum Lum in July 2005 for R. Mohammed
Coordinates obtained using handheld GPS (UTM Zone 20, Naparima ± 5.0m)

PLAN of 3 parcels of land coloured pink in the Ward of Tacarigua

Containing together two thousand one hundred and sixty seven point two square metres

Surveyed by me, with due authority, in April 2015 for Robin Ramdass & Others

Certified Correct in accordance with Regulation 25(1) of the Land Surveyors Regulations 1998.

Checked by .....

Entered on .....

.....Kenneth Mondul.....
Trinidad and Tobago Land Surveyor, 10th April 2015.

KENNETH MONDUL TTLS 0137/2015 LAND SURVEY BOARD OF TRINIDAD AND TOBAGO

MINISTRY OF FOOD PRODUCTION LAND AND MARINE AFFAIRS
APR 17 2015
#225
Lands & Surveys Division

SGP134P

KM06-A/2014

1563

10