Vide : Plan A.K. 93
Bk.1129 Fol.88
Bk.1278 Fol.92
Bk.1246 Fol.74
Bk.1120 Fol.69

Process SDH 111041

Cadastral Sheet B.23.H. 24B 3/c
Ward of Tacarigua
County of St. George

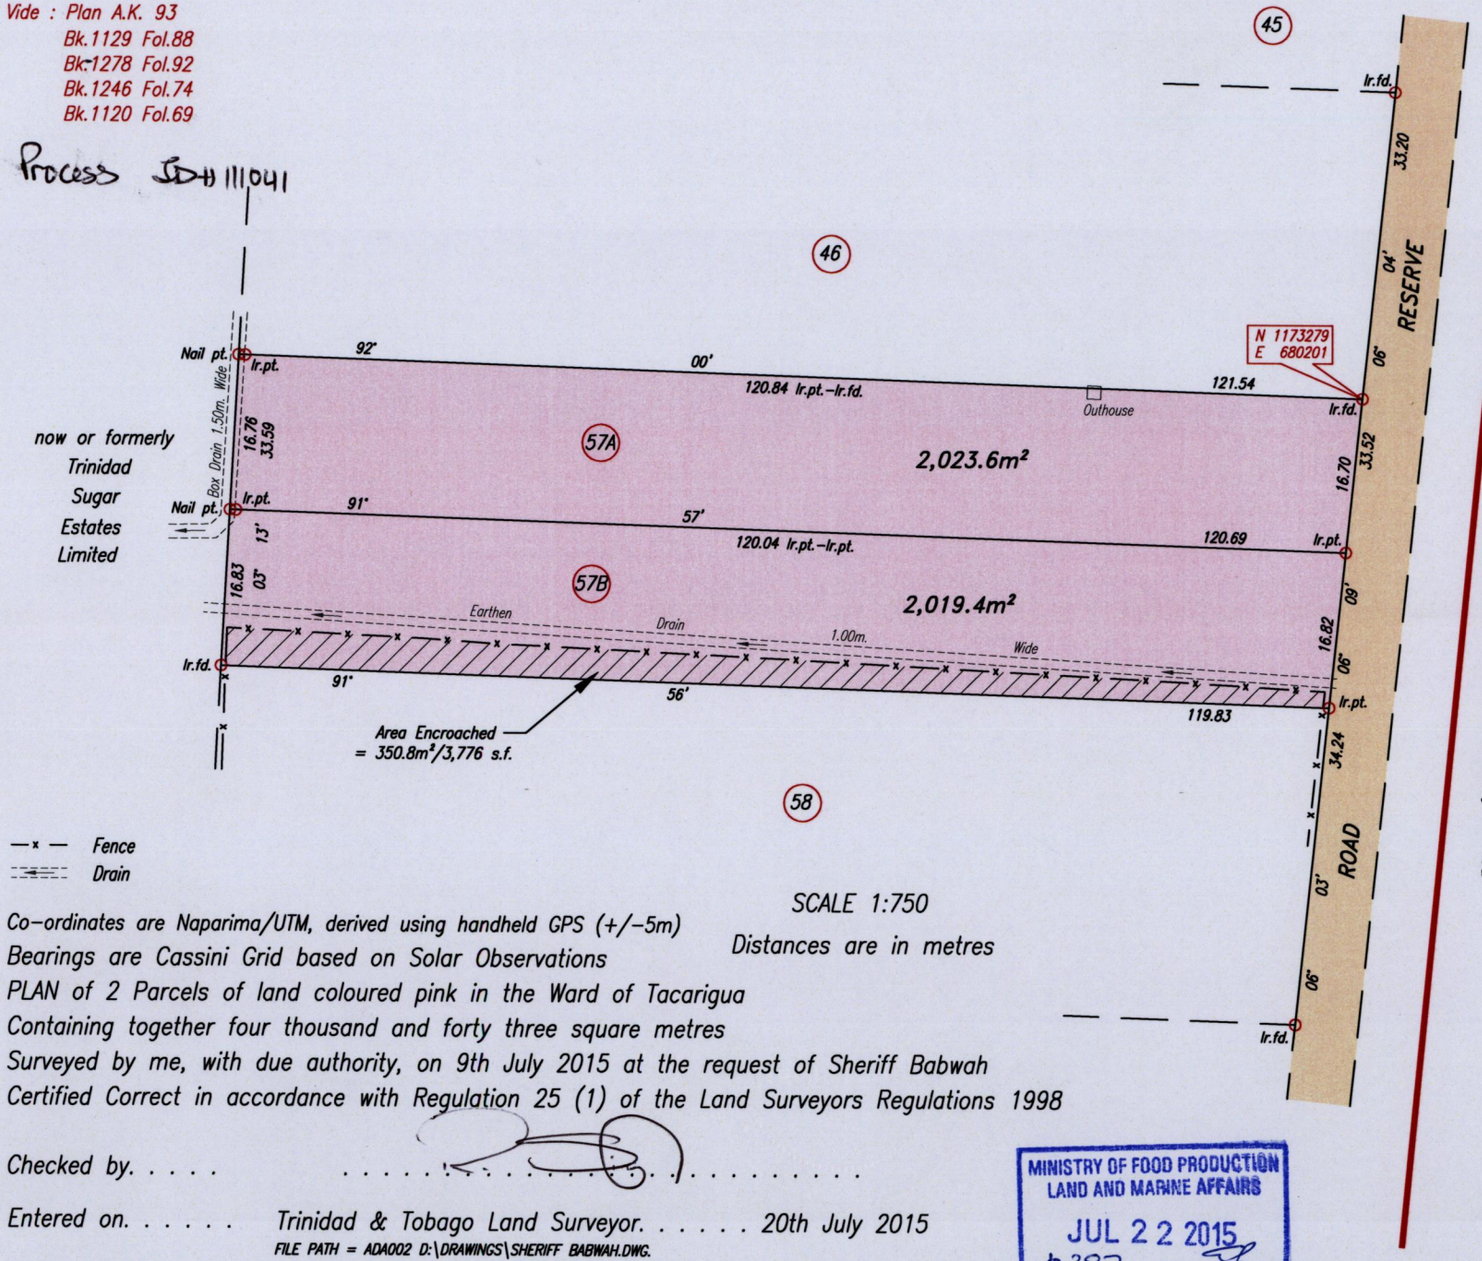

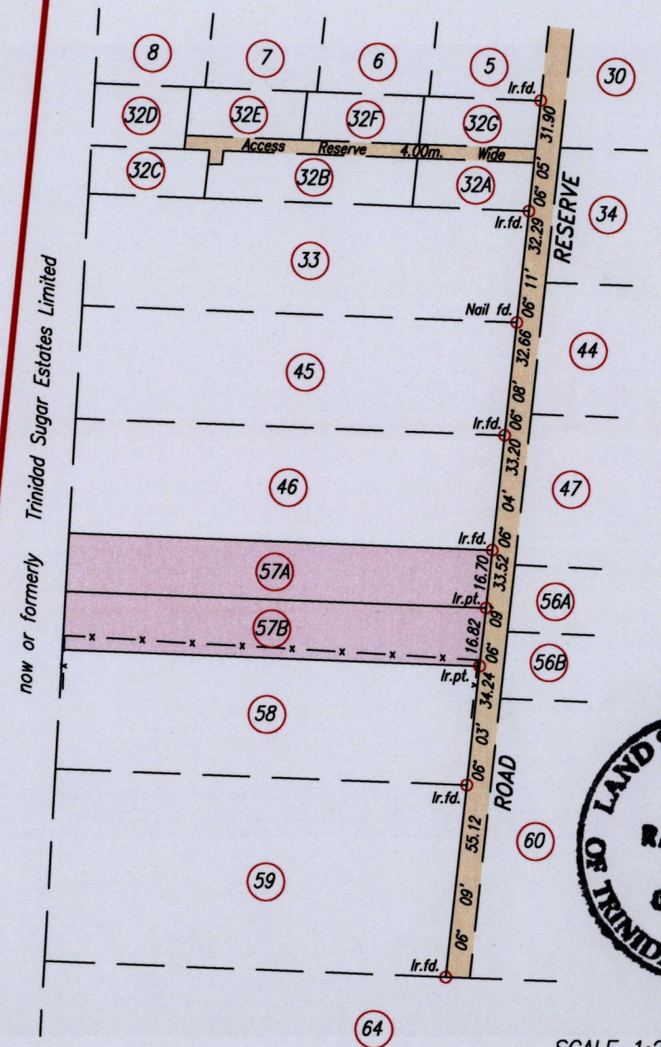

G. N. Cassini

1563

— x — Fence
Drain

SCALE 1:750
Distances are in metres

Co-ordinates are Naparima/UTM, derived using handheld GPS (+/-5m)
Bearings are Cassini Grid based on Solar Observations
PLAN of 2 Parcels of land coloured pink in the Ward of Tacarigua
Containing together four thousand and forty three square metres
Surveyed by me, with due authority, on 9th July 2015 at the request of Sheriff Babwah
Certified Correct in accordance with Regulation 25 (1) of the Land Surveyors Regulations 1998

Checked by. . . . . .

Entered on. . . . . Trinidad & Tobago Land Surveyor. . . . . 20th July 2015

FILE PATH = ADA002 D:\DRAWINGS\SHERIFF BABWAH.DWG.

MINISTRY OF FOOD PRODUCTION LAND AND MARINE AFFAIRS
JUL 22 2015
297
Lands & Surveys Division

LAND SURVEY BOARD OF TRINIDAD AND TOBAGO
RAVI SINGH
TTLS
0147/2015

SCALE 1:2000

1563