AMENDED PLAN 1564 22

Process Ldd 109384

BUCCOO POINT

Ward of Tobago

Parish of St. Patrick

Cadastral Sheet I.16.K. 1E/4/b

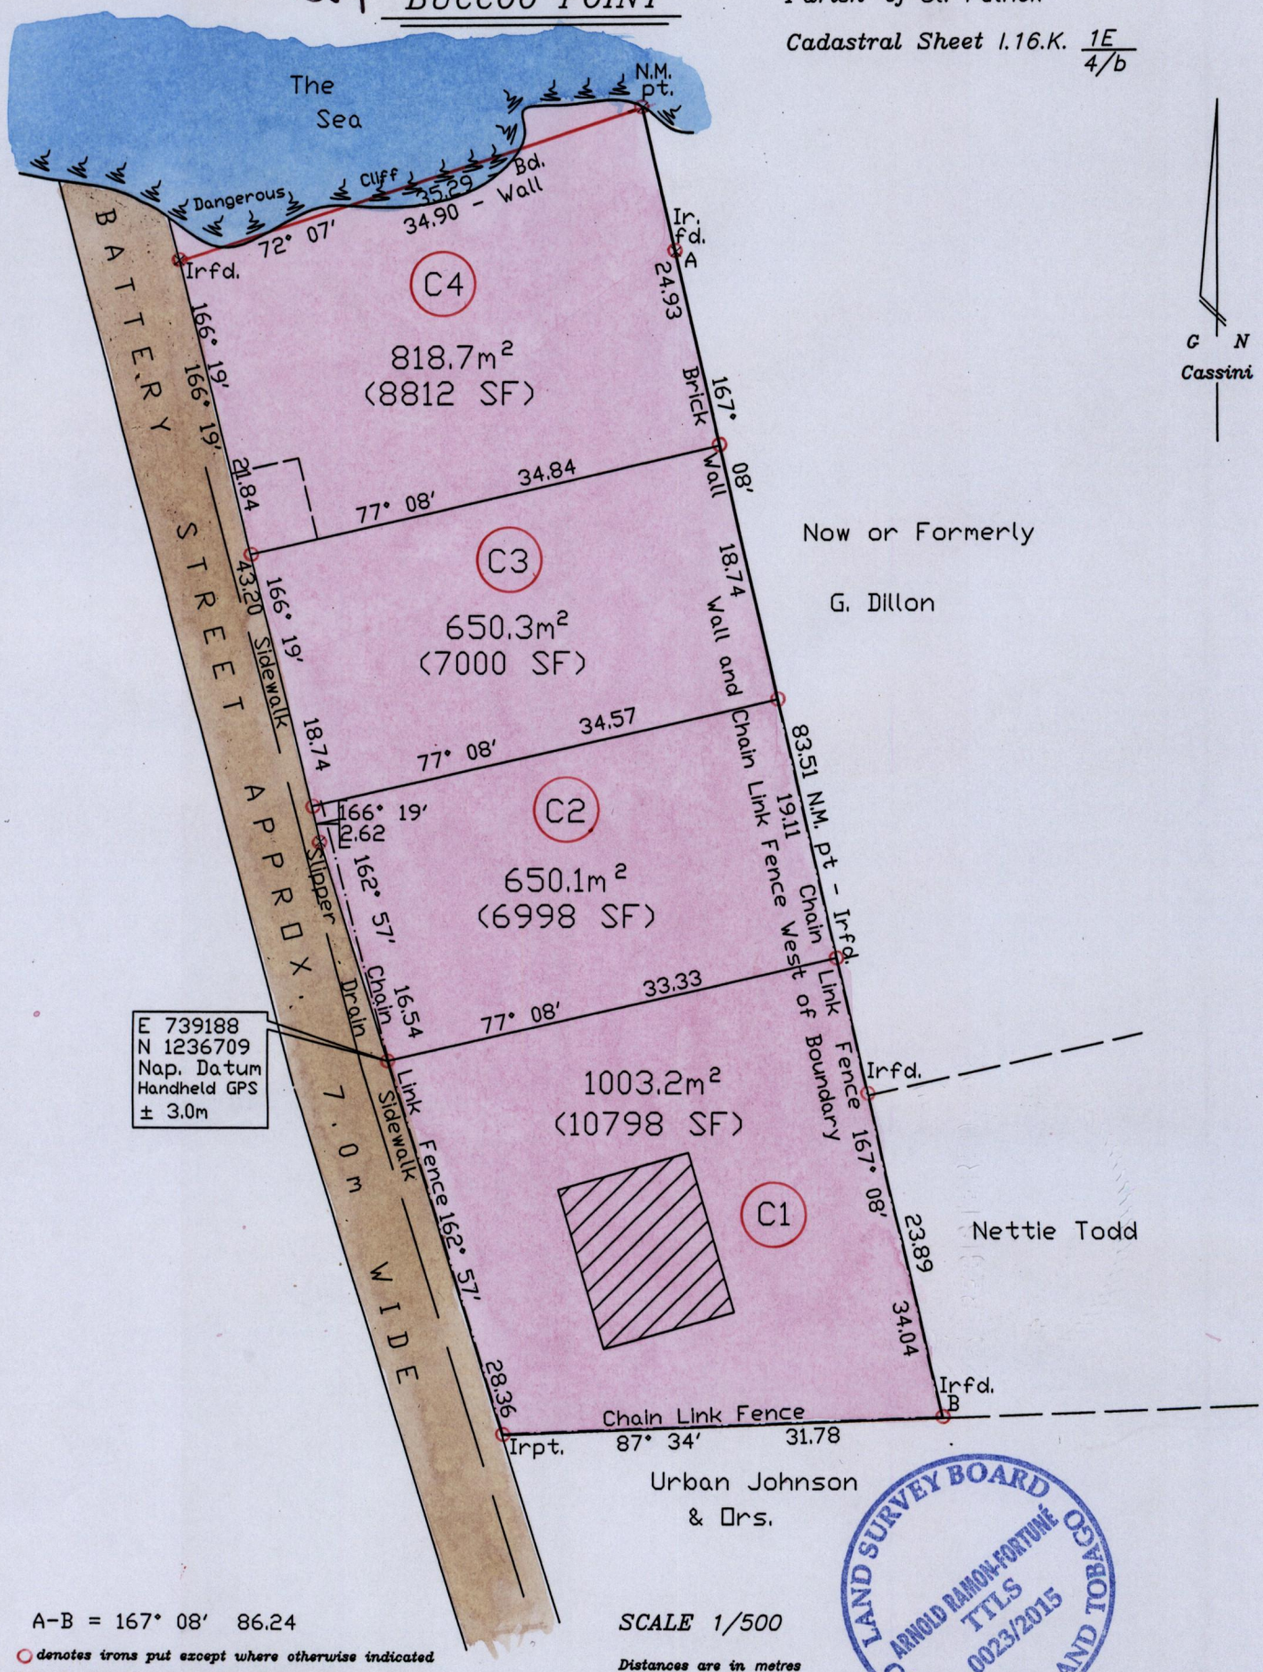

A-B = 167° 08' 86.24

SCALE 1/500

○ denotes irons put except where otherwise indicated

Distances are in metres

Note: Bearings based on Solar Observations

PLAN of 4 Parcels of land coloured pink in the Ward of Tobago

Containing together three thousand one hundred and twenty two point three square metres

Surveyed by me with due authority in Jan. 2015 & March 2015 for David Campbell & Ors.

Certified correct in accordance with Regulation 25(1) of the Land Surveyors Regulations 1998

Checked by..... Arnold R.F. Ramon-Fortuné

Entered..... Trinidad & Tobago Land Surveyor 25th MARCH 2015

LAND SURVEY BOARD OF TRINIDAD AND TOBAGO
ARNOLD RAMON-FORTUNÉ
TTLS
0023/2015

MINISTRY OF FOOD PRODUCTION LAND AND MARINE AFFAIRS
APR 17 2015
213
Lands & Surveys Division

474.