U.P.R.N No.....

Process Sht #110816

INSET

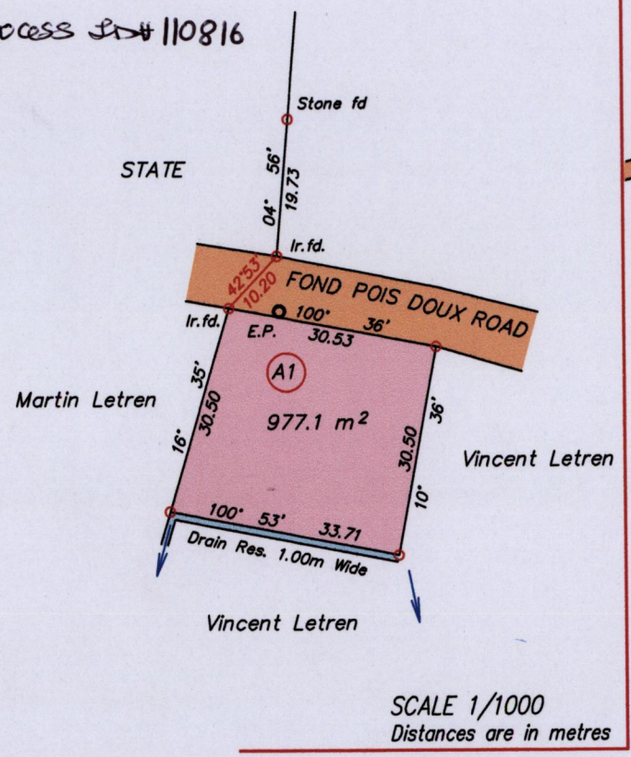

SCALE 1/1000
Distances are in metres

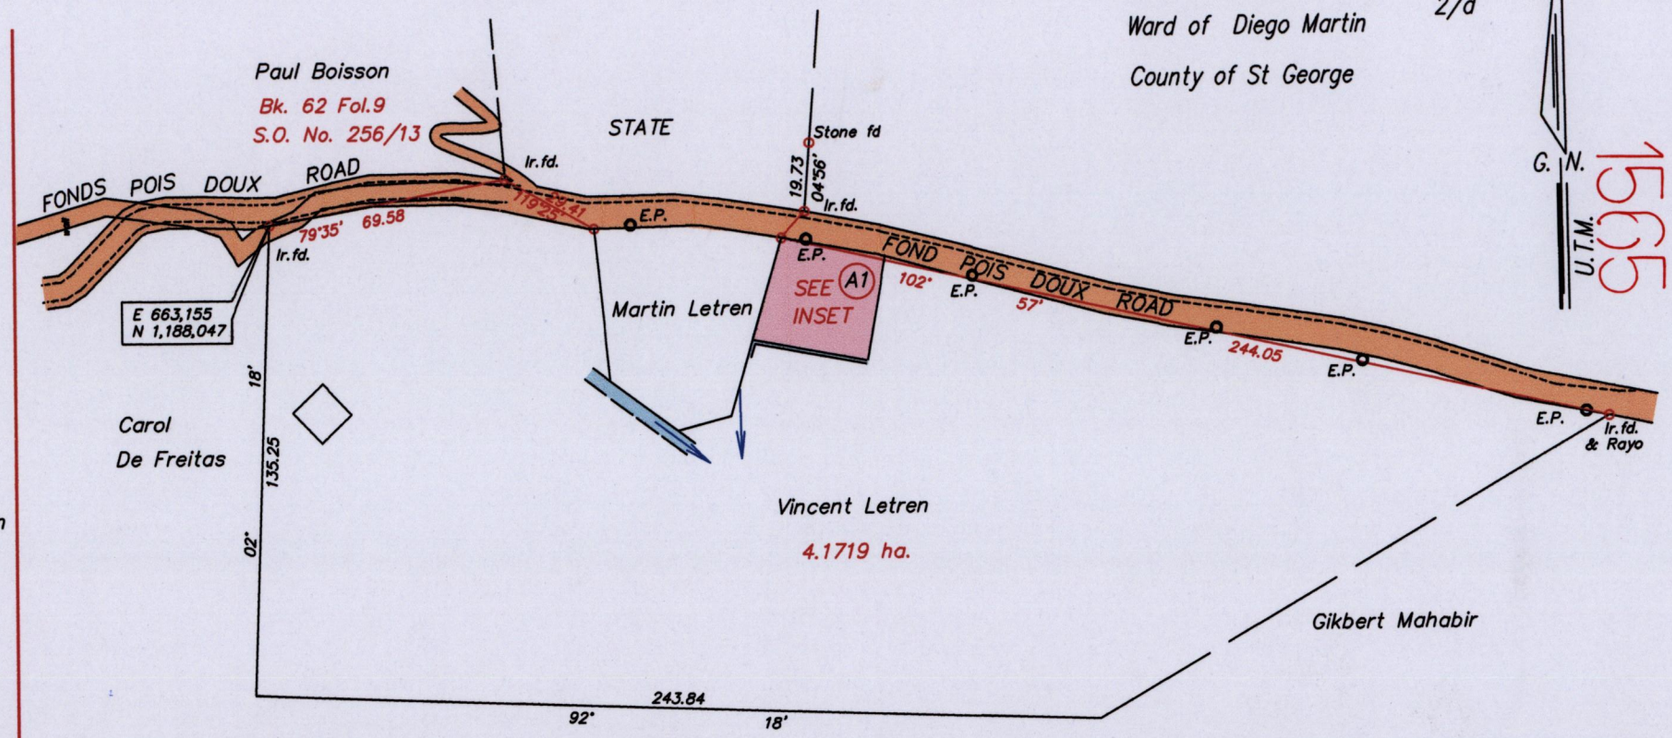

Cadastral Sheet A.15 B. 3D 13A 2/d
Ward of Diego Martin
County of St George

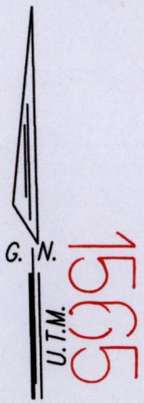

1565

SCALE 1/2000
Distances are in metres
Co-ordinates obtain from hand held GPS
Naparima U.T.M. Zone 20 -/+ 3.00m

○ Denotes Iron put unless otherwise stated
Bearings are U.T.M. Grid based on Solar Observations
Note : To obtain Cassini bearings add 19 minutes
Plan of a Parcel of land coloured pink in the Ward of Diego Martin
Containing nine hundred and seventy seven point one square metres
Surveyed by me, with due authority in July 2015 for Gail Walker and Mariana Smith
Certified correct in accordance with Regulation 25 (1) of the Land Surveyors' Regulations 1998

.....

Entered on..... Trinidad and Tobago Land Surveyor (T.T.L.S.)..... 2015

MINISTRY OF FOOD PRODUCTION LAND AND MARINE AFFAIRS
JUL 17 2015
251
Lands & Surveys Division

LAND SURVEY BOARD OF TRINIDAD AND TOBAGO
HUGO SOMARSINGH
TTLS
0029/2015

407