Process ID # 110818

1565

Cadastral Sheet A.19.B. 12F/1/b 41

Ward of Diego Martin

County of St. George

CARENAGE

REFERENCE
SEE PLAN J.C.21

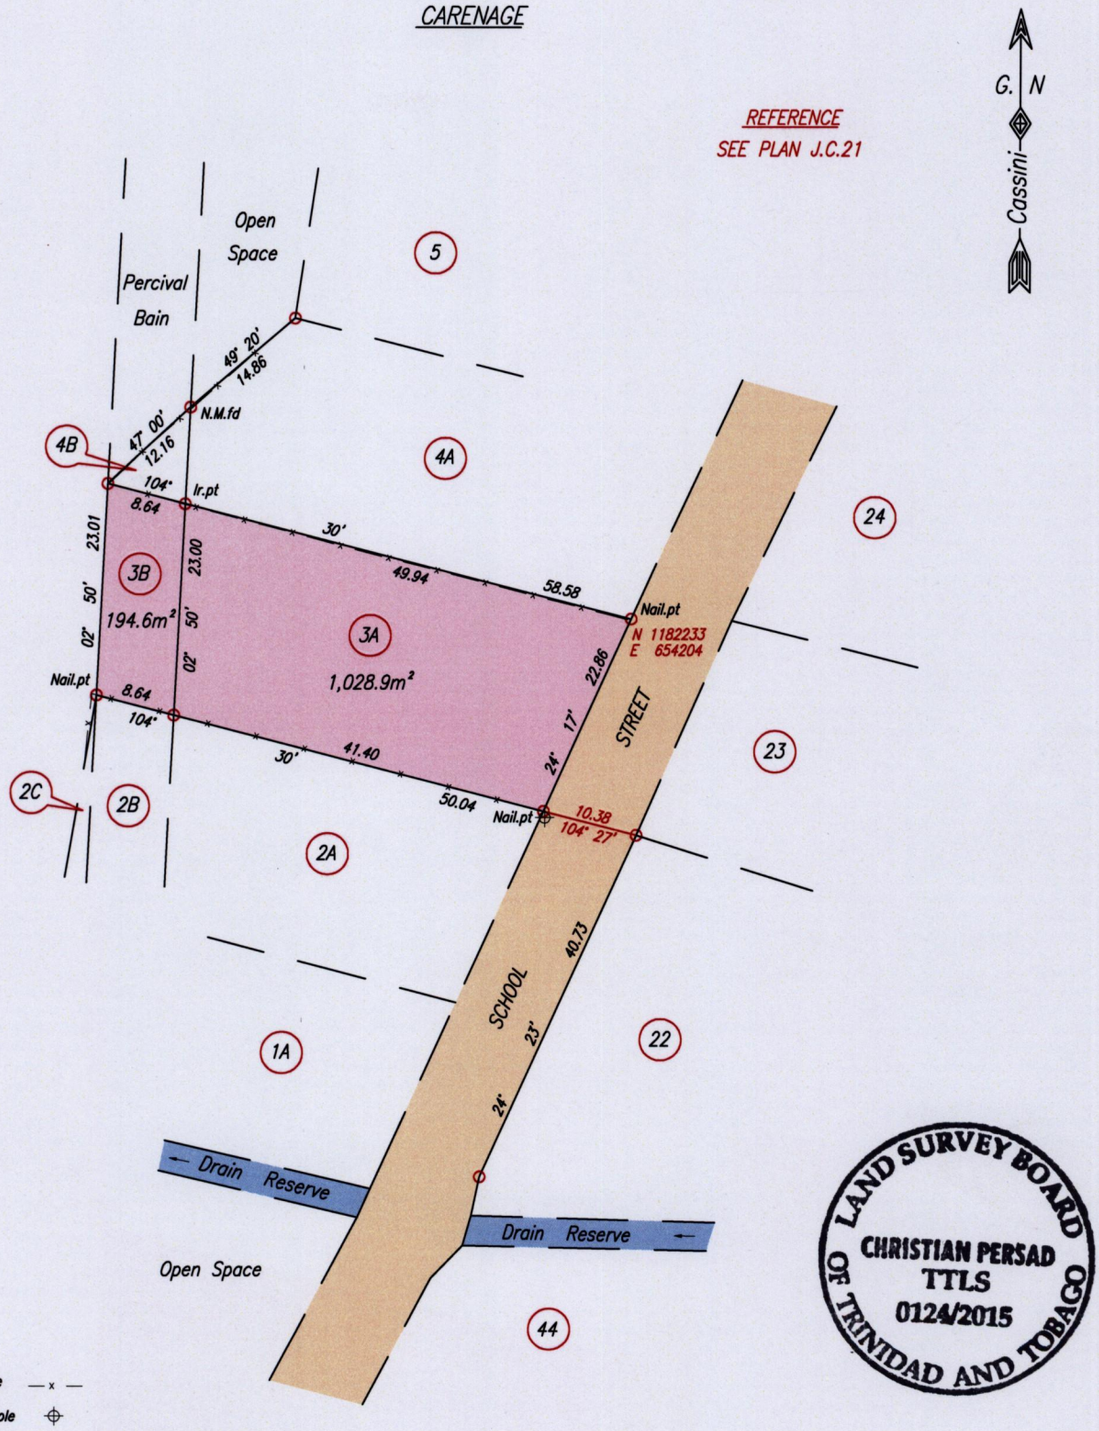

LAND SURVEY BOARD OF TRINIDAD AND TOBAGO
CHRISTIAN PERSAD
TTLS
0124/2015

○ Denotes Iron found except where otherwise stated

SCALE 1:750
Distances are in metres

Co-ordinates are Naparima/UTM derived using handheld GPS (+/-5m)

Bearings are Cassini Grid based on Solar Observations

Plan of 2 Parcels of land coloured pink in the Ward of Diego Martin

Containing together one thousand two hundred and twenty three point five square metres

Surveyed by me, with due authority, in July 2015 at the request of Nicholas Quong Sing

Certified correct In accordance with Regulation 25 (1) of the Land Surveyors Regulations 1998

Checked by . . . . . Christian Persad . . . . . .

Entered on . . . . . Trinidad & Tobago Land Surveyor . . . 21st July 2015

FILE PATH = ADA003/PERSAD/OCEAN PARK/N.SING/CADASTRAL.DWG

MINISTRY OF FOOD PRODUCTION LAND AND MARINE AFFAIRS
JUL 22 2015
#299
Lands & Surveys Division