U.P.R.N. No.
Vide Bk. 281 Fol. 71
RD 5079 of 1998

Cadastral Sheet D.12.D. 44A / 1/a
Ward of Montserrat
County of Caroni

Process JD# 111065

REDEFINITION SURVEY
FREEPORT

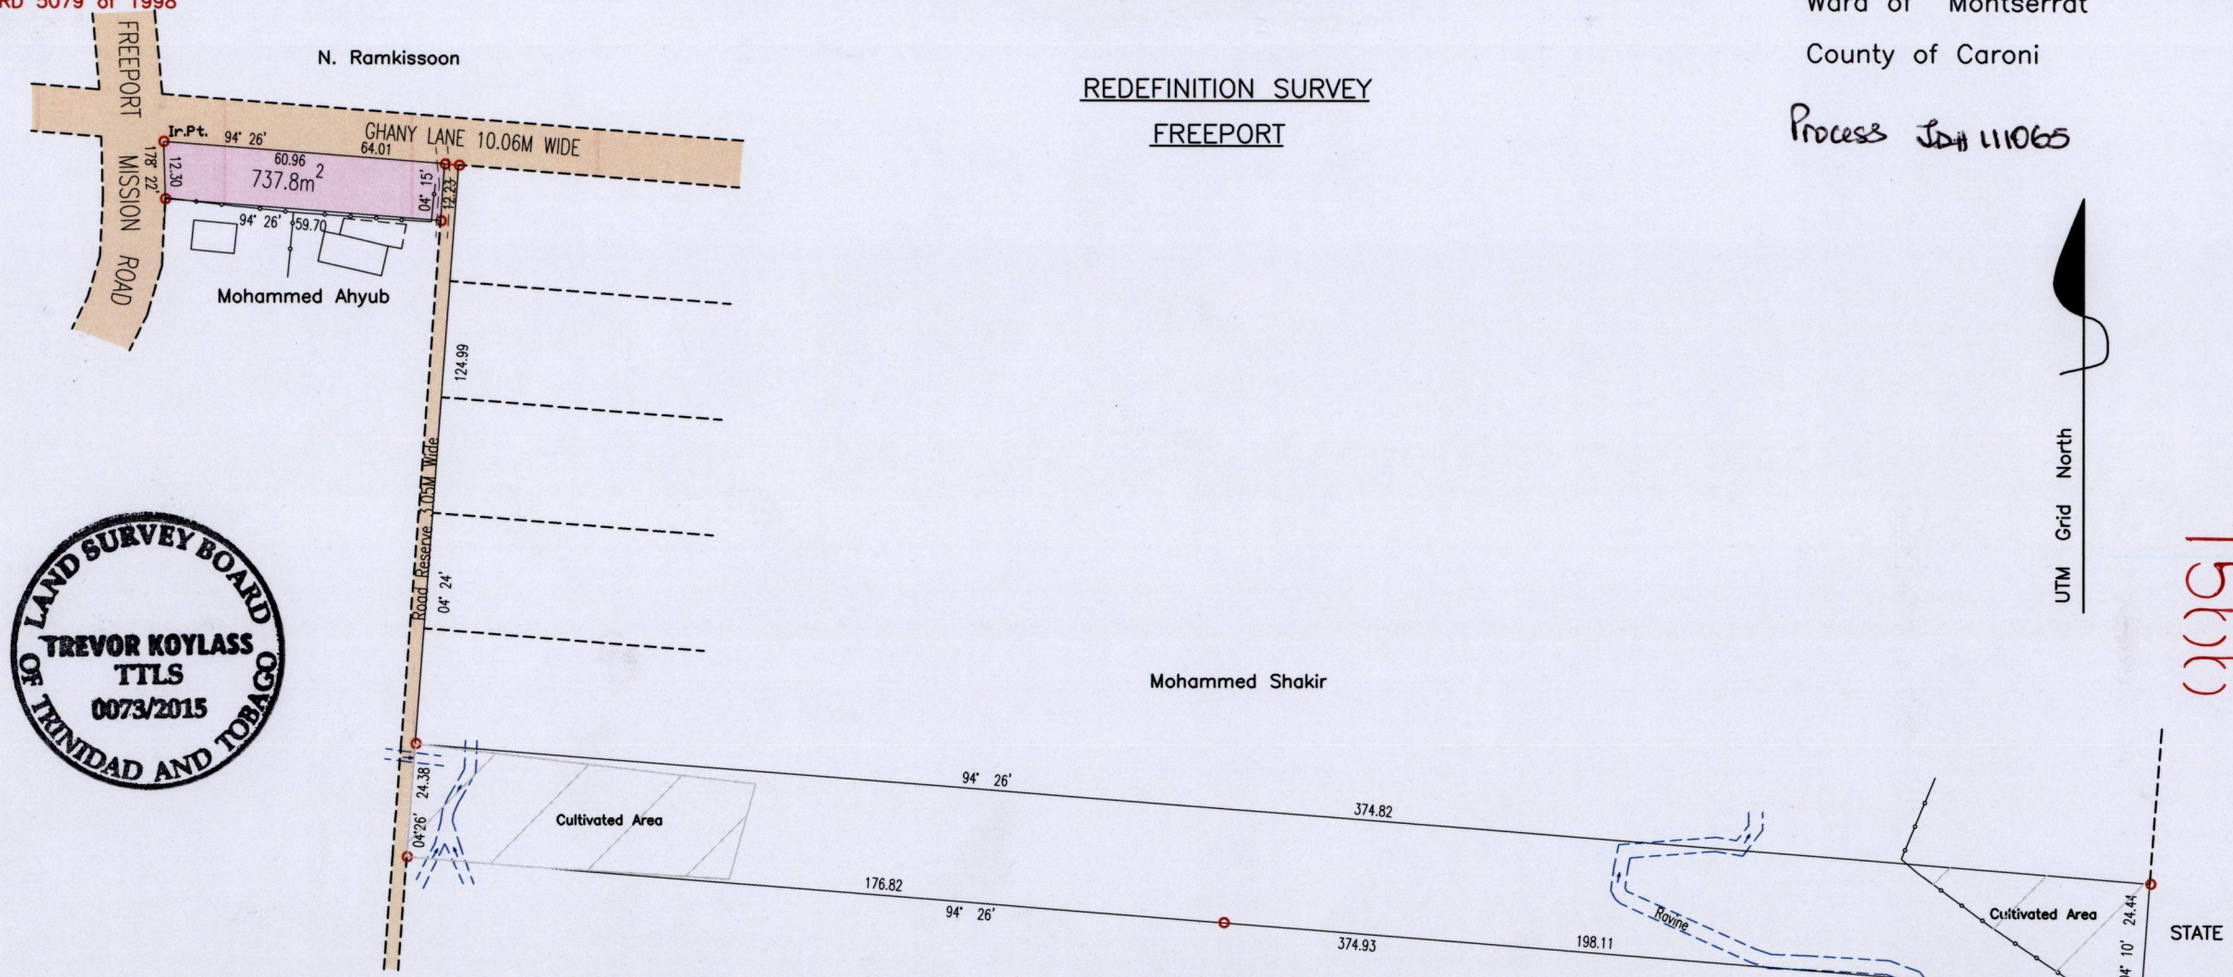

LAND SURVEY BOARD OF TRINIDAD AND TOBAGO
TREVOR KOYLASS
TTLS
0073/2015

1566

See Fol 24

SCALE 1 : 1500

Distances are in metres.

MINISTRY OF FOOD PRODUCTION LAND AND MARINE AFFAIRS
JUL 23 2015
#322
Lands & Surveys Division

22

- Denotes Iron Found unless otherwise stated.
Bearings are UTM Grid, based on Solar Observations.
PLAN of a Parcel of land coloured pink in the Ward of Montserrat.
Containing Seven Hundred and Thirty Seven point Eight Square Metres.
Redefined by me, with due authority in July 2015, for Shaffina Hassanali.
Certified correct in accordance with Regulation 25 (1) of the Land Surveyors Regulations 1998.

Entered on .....

.....
Trinidad and Tobago Land Surveyor

23rd July .....2015.