Process ID# 109099

County of Mayaro
Ward of Guayaguayare
Cadastral Sheet H.5.E, 56E
2/b

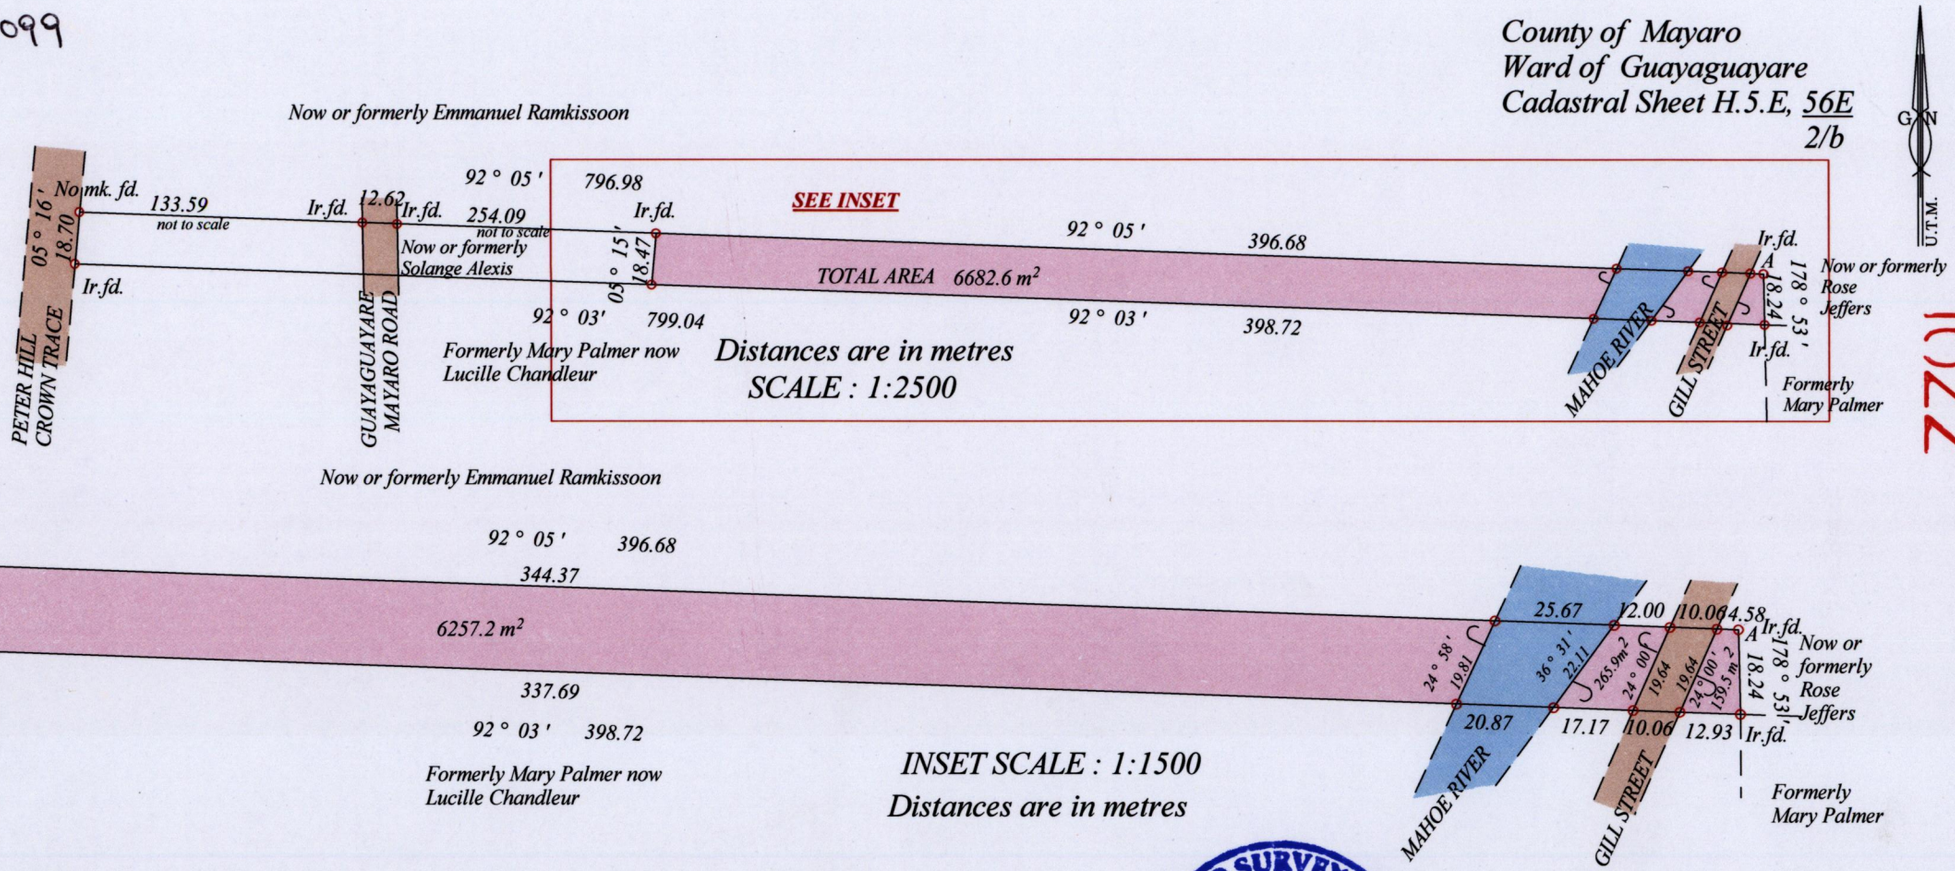

1622

Bk. 1384 Fol. 71
Bk. 1222 Fol. 156

Bearings are U.T.M. Grid based on solar observations

Coordinates are in WGS84, UTM Zone 20 +/- 5m
At. A- 719116 mE, 1138128 mN

o Denotes Iron put unless otherwise stated

Plan of a parcel of land coloured PINK in the Ward of Guayaguayare
Containing Six thousand six hundred and eighty two point six square metres
Surveyed by me, with due authority, in April 2015 for Errol Jones
Certified correct in accordance with Regulation 25(1) of the Land Surveyors' Regulations 1998,

Checked by .....

Kelvin Ramdass 20/04/2015
Trinidad and Tobago Land Surveyor

Entered on .....

LAND SURVEY BOARD OF TRINIDAD AND TOBAGO
KELVIN RAMDASS
TTLS
01/01/2015

MINISTRY OF FOOD PRODUCTION
LAND AND MARINE AFFAIRS
APR 2 1 2015
#260
Lands & Surveys Division

151