Process ID# 109375

Ward of Guayaguayare
County of Mayaro
Cadastral Sheet H 5 A 56 E / 4 / b

G N
UTM

1622

INSET
SCALE = 1 / 750

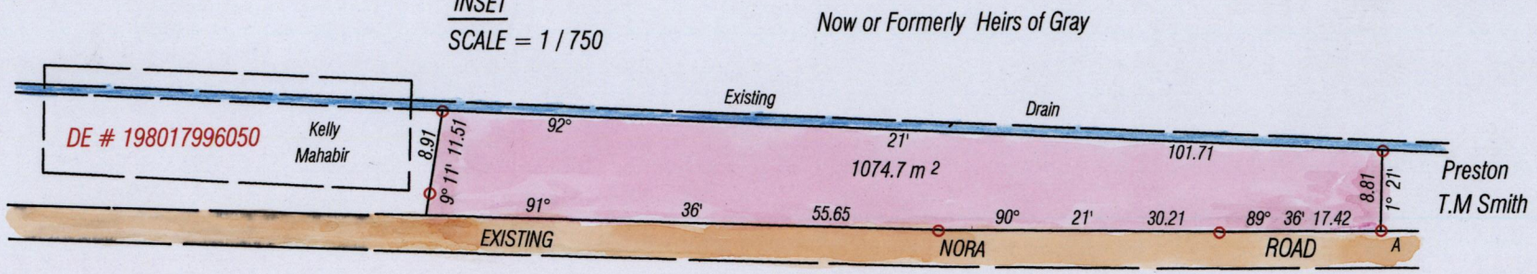

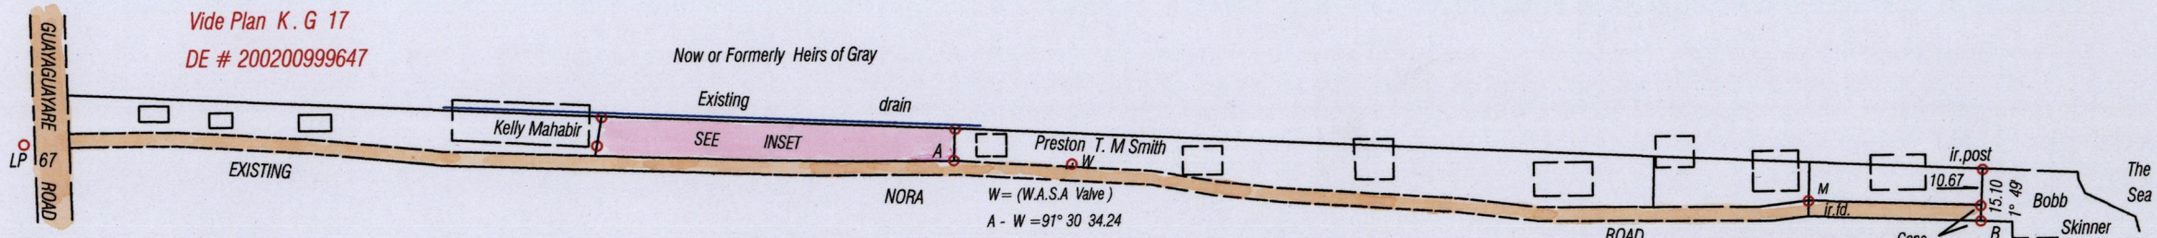

Taken at B
UTM Zone 20 (Nap)
Hand held GPS.
0718896 E ± 2.50 m
1135160 N

Bearings are UTM Grid based on Solar Obs.
○ Denotes iron put except otherwise stated

SCALE 1: 2000
Distances are in metres

PLAN of a Parcel of land coloured Pink in the Ward of Guayaguayare
Containing one thousand and seventy four point seven square metres
Surveyed by me, with due authority, in March 2015 For Preston T.M Smith
Certified Correct in accordance with Regulation 25 (1) of the Land Surveyors' Regulations 1998 .

LAND SURVEY BOARD OF TRINIDAD AND TOBAGO
WINSTON RAMCHARAN
TTLS
0040/2015

Checked by.....
Entered .....

Winston Ramcharan
Trinidad and Tobago Land Surveyor 18th May 2015

MINISTRY OF FOOD PRODUCTION LAND AND MARINE AFFAIRS
MAY 19 2015
223
Lands & Surveys Division

156