24A/1a

R.P.O. Vol. 679 Fol 169

C.T Vol. Fol

Vol. 5100 Fol. 313

U.P.R.N. No.

Cadastral Sheet 14D/3/c , B . 18 . I

Ward of Tacarigua

County of St. George

G.N.

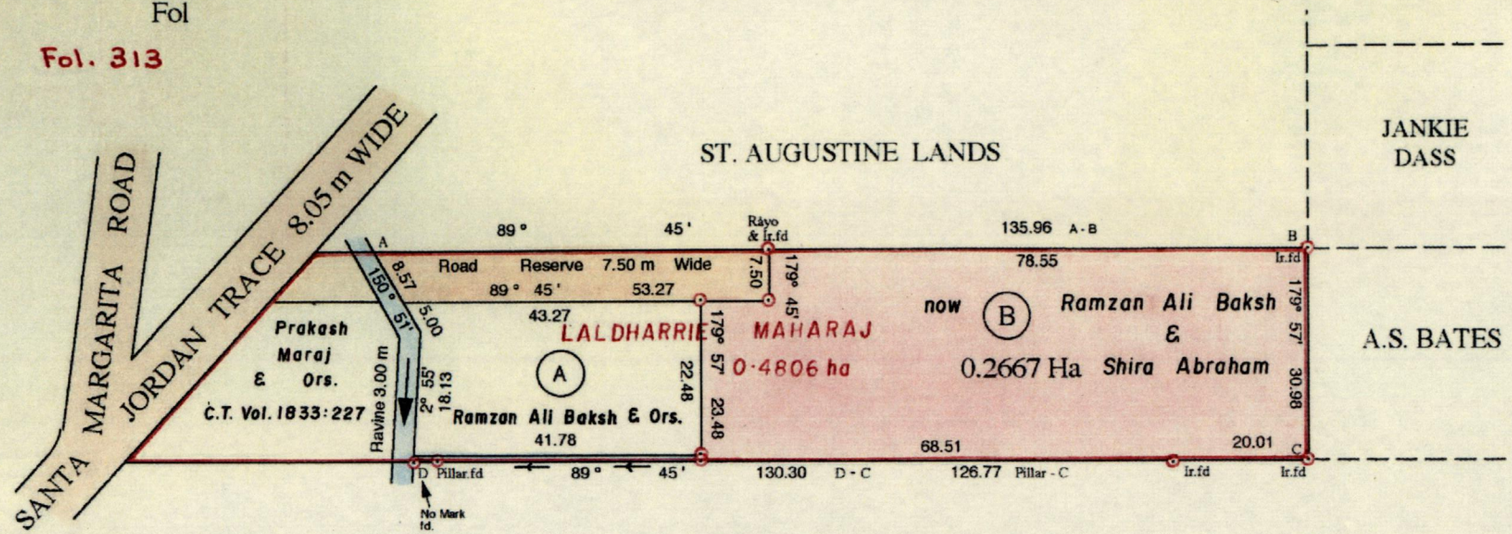

SEISMIC RESEARCH UNIT

Vide Bk : 1249 / 42

Orig - Bk. 1017:152

Cassini

1332

Denotes Iron Put unless otherwise stated

SCALE 1 : 1000

Bearings are Cassini Grid based on Solar Obs.

Distances are in metres

Approved by ..... Director of Surveys

2005·11·22

PLAN of a Parcel of land coloured pink in the Ward of Tacarigua

Containing zero point two six six seven hectares

Surveyed by me, with due authority, in August 2003

In accordance with Regulation 25(1) of the Land Surveyors' Regulations 1998, I certify that this plan is correct.

LAND SURVEY BOARD OF TRINIDAD AND TOBAGO
KENNETH STURGE
TTLS
0047/2003

Checked by ..... 2005·10·21

Entered on .....

Kenneth Sturge

Trinidad & Tobago Land Surveyor 4th Sept. 2003

110