1639

Ward of Diego Martin

County of St. George

Cadastral Sheet A.18.J. 12E/3/c

210

Process ID# 109418

'Fantasy Island'

LEGEND		
A - B = 81° 19′		1.92
B - C = 64° 47′		2.49
C - D = 146° 20′		1.96
D - E = 55° 01′		3.67
E - F = 112° 43′		1.23
G - H = 128° 06′		87.18
H - I = 128° 06′		88.63
I - J = 198° 51′		23.17
K-Spike = 307° 16′		1.58
Spike-L = 317° 28′		28.61
L - M = 318° 35′		80.24
M - N = 116° 17′		26.81
N - H = 88° 59′		34.57
M - O = 299° 19′		41.90
O - A = 331° 28′		13.65
Spike-P = 16° 25′		7.02
Spike-Q = 325° 11′		21.26

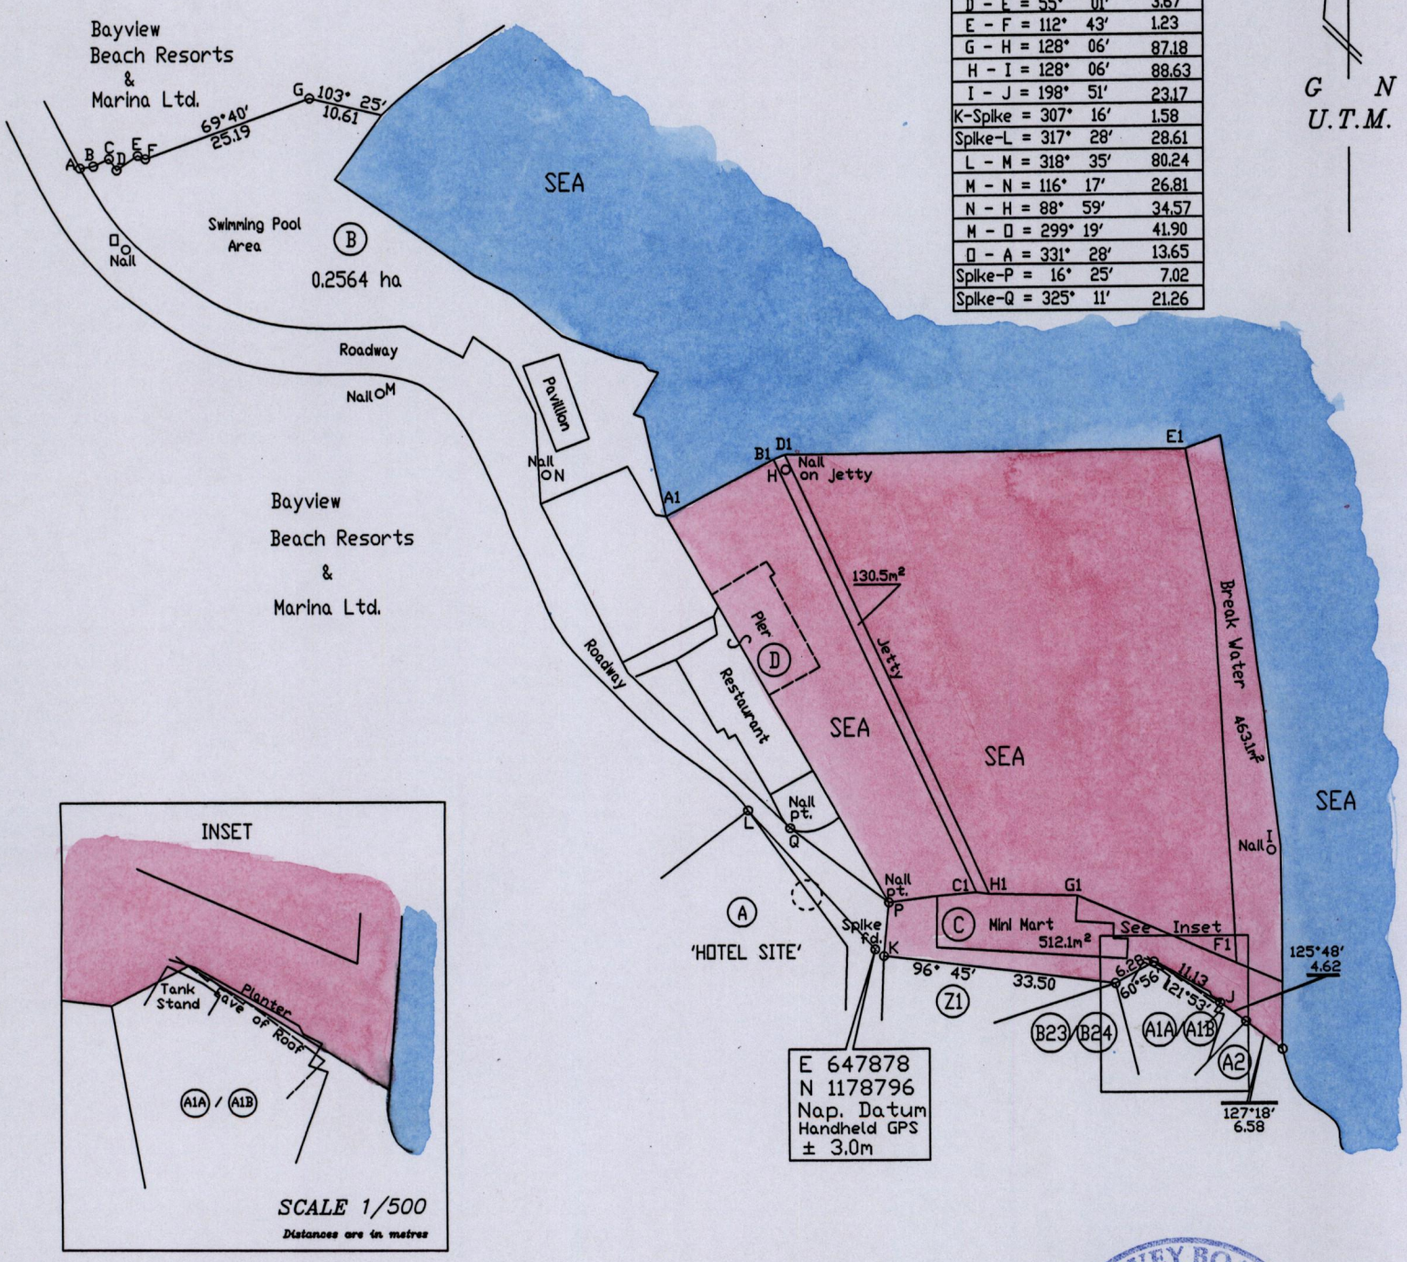

A1-B1-C1-P = 976.6m²

D1-E1-F1-G1-H1-D1 = 3114.8m²

SCALE 1/1000

Distances are in metres

o denotes irons found except where otherwise indicated

Note: To obtain Cassini Grid +18 minutes

LAND SURVEY BOARD OF TRINIDAD AND TOBAGO
MICHAEL BOUCAUD
TTLS
0046/2015

PLAN of 5 Parcels of land coloured pink in the Ward of Diego Martin

Containing together five thousand one hundred and ninety seven point one square metres

Surveyed by me with due authority in Nov. 2009 for Bayview Beach Resort & Marina Ltd.

Certified correct in accordance with Regulation 25(1) of the Land Surveyors' Regulations 1998

Entered

Checked by .....

Entered .....

Michael Boucaud TTLS

Trinidad & Tobago Land Surveyor 14th May 2015

MINISTRY OF FOOD PRODUCTION, LAND AND MARINE AFFAIRS
MAY 14 2015
#163
Lands & Surveys Division

368