PROCESS ID # 57344

R.P.O. Vol. 693 Fol. 215

C.T. Vol. 1342 Fol. 426

Ward of Moruga

County of Victoria

Cadastral Sheet G.14.G 64.D. 2/c & d

Vide Bk. 1200 Fol. 212

Vide Bk. 637 Fol. 364

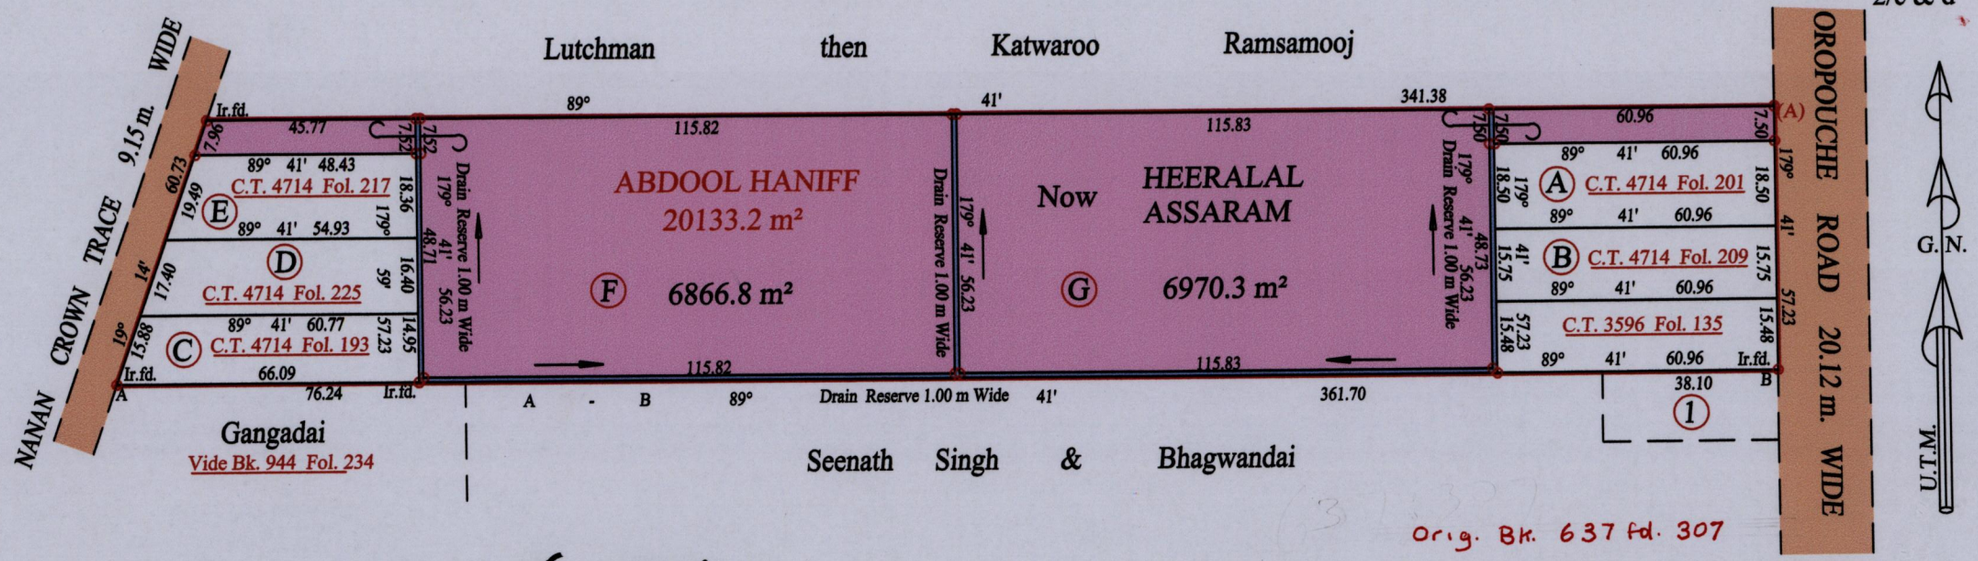

Approved .....

Director of Surveys 28/12/12

SCALE : 1:1500

o Denotes Iron put except stated otherwise.

Note: Bearings are U.T.M. grid based on solar observations Distances are in metres

PLAN of 2 Parcels of land coloured pink in the Ward of Moruga

Containing together thirteen thousand eight hundred thirty seven point one square metres

Surveyed by me, with due authority, in May 2011

Certified Correct in accordance with Regulation 25(1) of the Land Surveyors Regulations 1998

Checked by ~~MMK~~ 22/7/2013 .....

Entered on ..... Trinidad & Tobago Land Surveyor 12-07 2013

Vide Bk. 1211 Fol. 9

Vide Bk. 637 Fol. 307

At Station (A)
E 0678919
N 1124949
Reading taken with Handheld G.P.S.
U.T.M. Zone 20
Naparima
± 5 m.

LAND SURVEY BOARD OF TRINIDAD AND TOBAGO
HARVEY RAMREKHA
TTLS
0067/2013

1652

101