PROCESS ID# 66295
R.P.O. Vol. 28 Fol. 499
C.T. Vol. 3423 Fol. 19

REMAINING PORTION

Cadastral Sheet D.2.D 23F 4/b
Ward of Chaguanas
County of Caroni
CHARLIEVILLE

Vide Bk.76 Fol.197
Bk.1189 Fol.223
Bk.1227 Fol.103

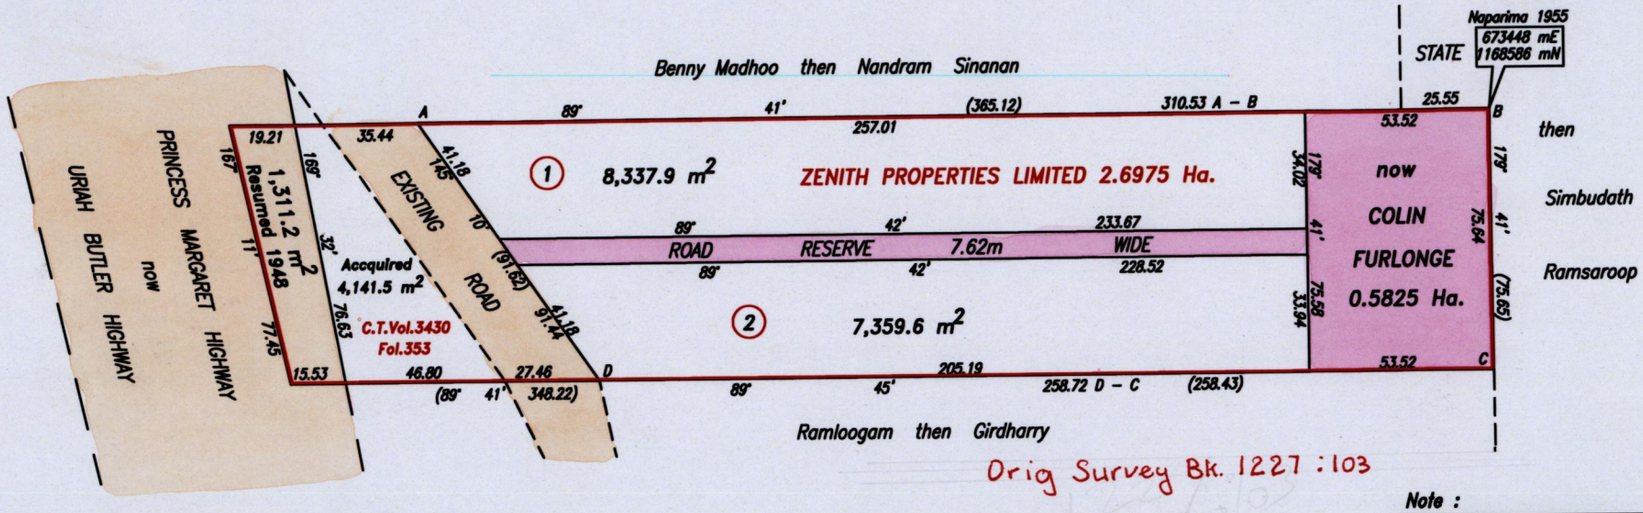

Orig Survey Bk. 1227 : 103

Note :
Coordinates obtained by hand held G.P.S. (+/–5.0m)
For Identification only

LAND SURVEY BOARD OF TRINIDAD AND TOBAGO
ROOPCHAND DEONANAN TTLS 0049/2013

Approved ..... Director of Surveys 13/11/13

SCALE 1:2000
Distances are in Metres

LOT	NAMES	AREA	C.T.Vol.
1	Kamal Ali	8,337.9 m²	Vol.3979 Fol.529
2	AM & Associates Company Ltd.	7,359.6 m²	Vol.3725 Fol.89

Plan of a parcel of land in the Ward of Chaguanas
Containing two point six nine seven five hectares originally transferred to Zenith Properties Limited
Showing a portion coloured pink and containing zero point five eight two five hectare
Being the remainder after one resumption, one acquisition and two previous transfers of other portions of the land.
In accordance with Regulation 25 (1) of the Land Surveyors' Regulations 1998,
I certify that this plan represents the remaining portion.

Checked by Mail 26/9/2013 .....

Entered on .....

Trinindad & Tobago Land Surveyor .....4th March 2013.

PATH = ADA004 D:/DEO/ZENITH PROPERTIES 2 DWG.

1652

151