PROCESS ID # 71612
R.P.O. Vol. 65 Fol. 327
C.T. Vol. 4925 Fol. 341

Cadastral Sheet 34F 3/d & 4/c
Ward of Monsterrat
County of Caroni

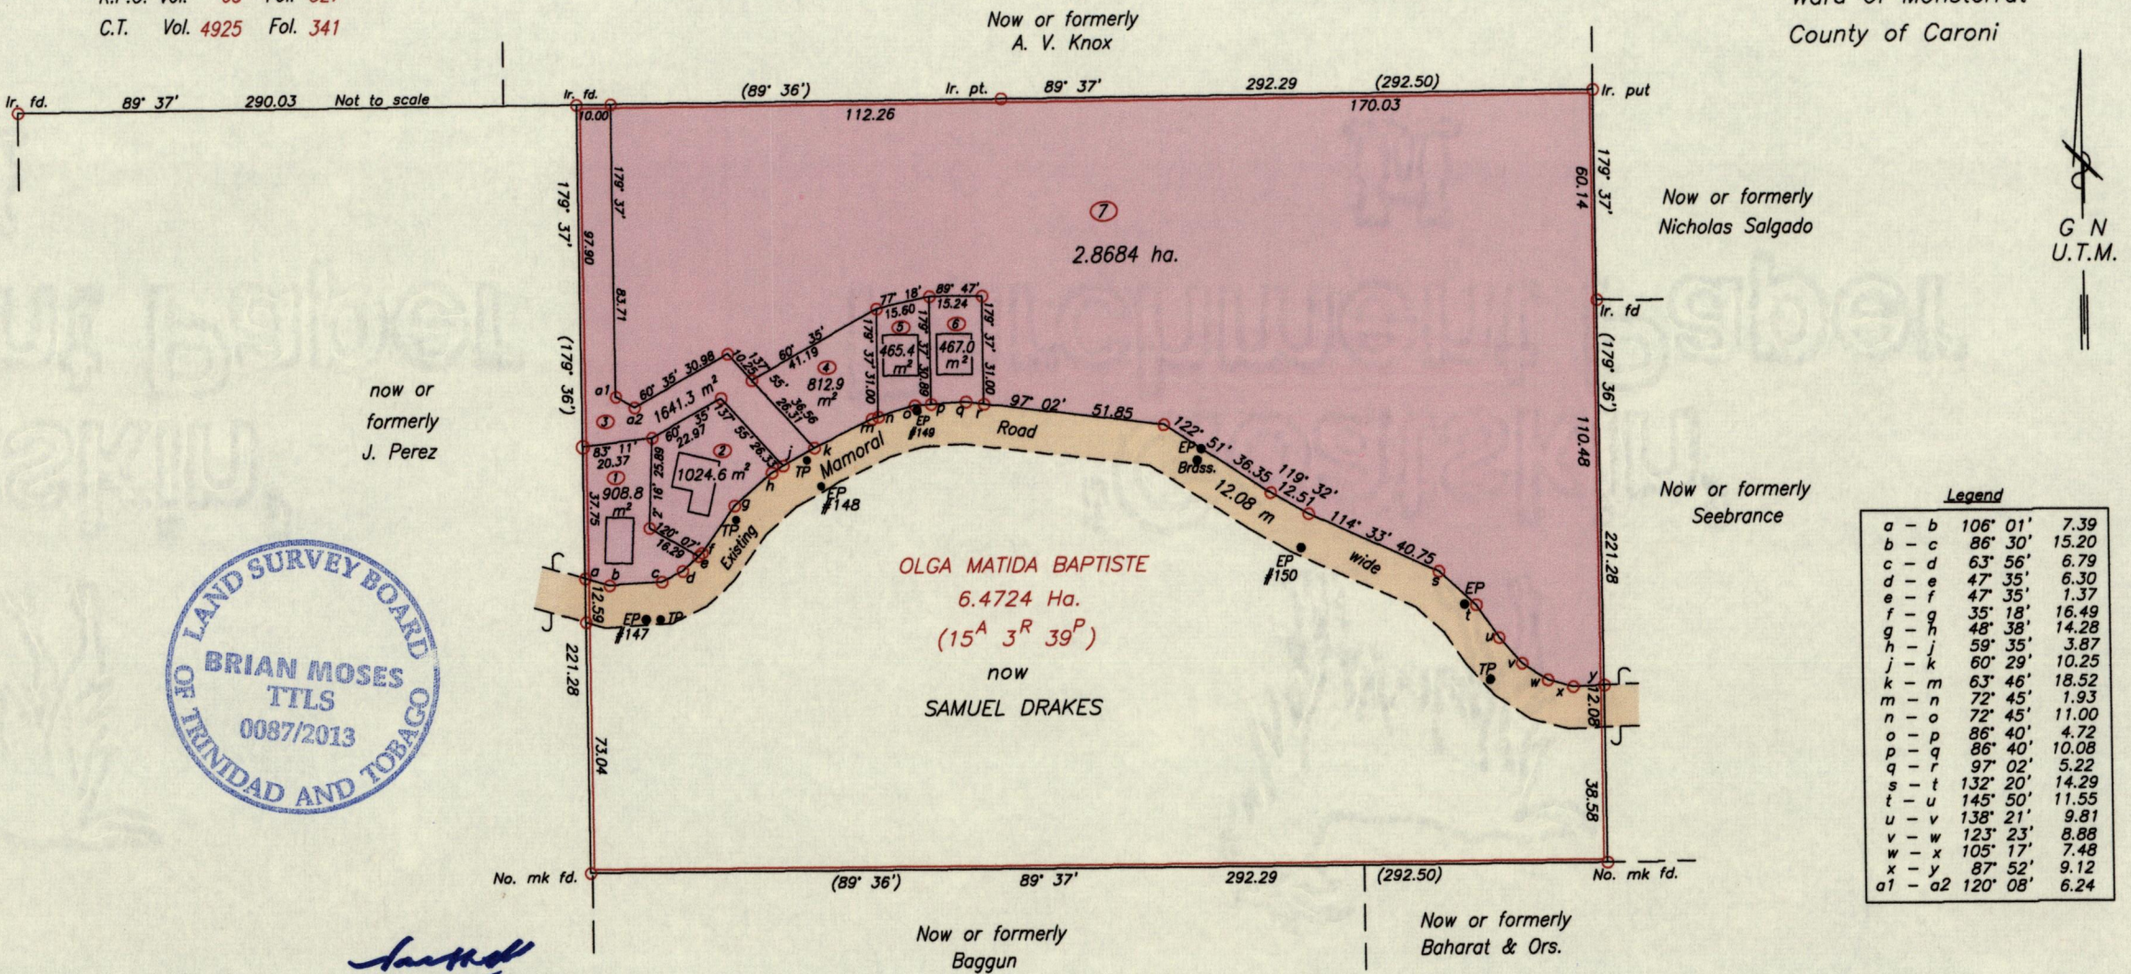

Legend		
a – b	106° 01'	7.39
b – c	86° 30'	15.20
c – d	63° 56'	6.79
d – e	47° 35'	6.30
e – f	47° 35'	1.37
f – g	35° 18'	16.49
g – h	48° 38'	14.28
h – j	59° 35'	3.87
j – k	60° 29'	10.25
k – m	63° 46'	18.52
m – n	72° 45'	1.93
n – o	72° 45'	11.00
o – p	86° 40'	4.72
p – q	86° 40'	10.08
q – r	97° 02'	5.22
s – t	132° 20'	14.29
t – u	145° 50'	11.55
u – v	138° 21'	9.81
v – w	123° 23'	8.88
w – x	105° 17'	7.48
x – y	87° 52'	9.12
a1 – a2	120° 08'	6.24

LAND SURVEY BOARD OF TRINIDAD AND TOBAGO
BRIAN MOSES TTLS 0087/2013

Approved .....
Director of Surveys 29/10/13

⊙ Denotes Iron put unless otherwise stated
Bearings are U.T.M. Grid based on Solar Observations

a N 1155666
E 688271
Derived from Hand-Held GPS (+/-5 m)
UTM Zone 20 Naparima Co-ordinates

Ref:
Bk. 709 Fol. 51
Bk. 940 Fol. 215
Bk. 222 Fol. 178
Bk. 225 Fol. 209

SCALE 1:2000
Distances are in METERS

Original Survey

1652

1996

Plan of seven parcels of land coloured pink in the Ward of Montserrat
Containing together three point four zero zero four Hectares
Surveyed by me, with due authority, in April – June, 2009
Certified correct in accordance with Regulation 25 (1) of the Land Surveyors Regulations 1998

Checked by GB 04TH NOV. 2013

Entered on .....

Brian Moses
Trinidad & Tobago Land Surveyor (T.T.L.S.)
11th Oct. 2013