U.P.R.N No.....

R.P.O Vol 437 Fol. 391

C.T. Vol 3100 Fol. 35

PROCESS ID # 51560

See Orig. Bk.430 Fol. 195

Cadastral Sheet G.14.I 64D 1/c/3

Ward of Siparia

County of St.Patrick

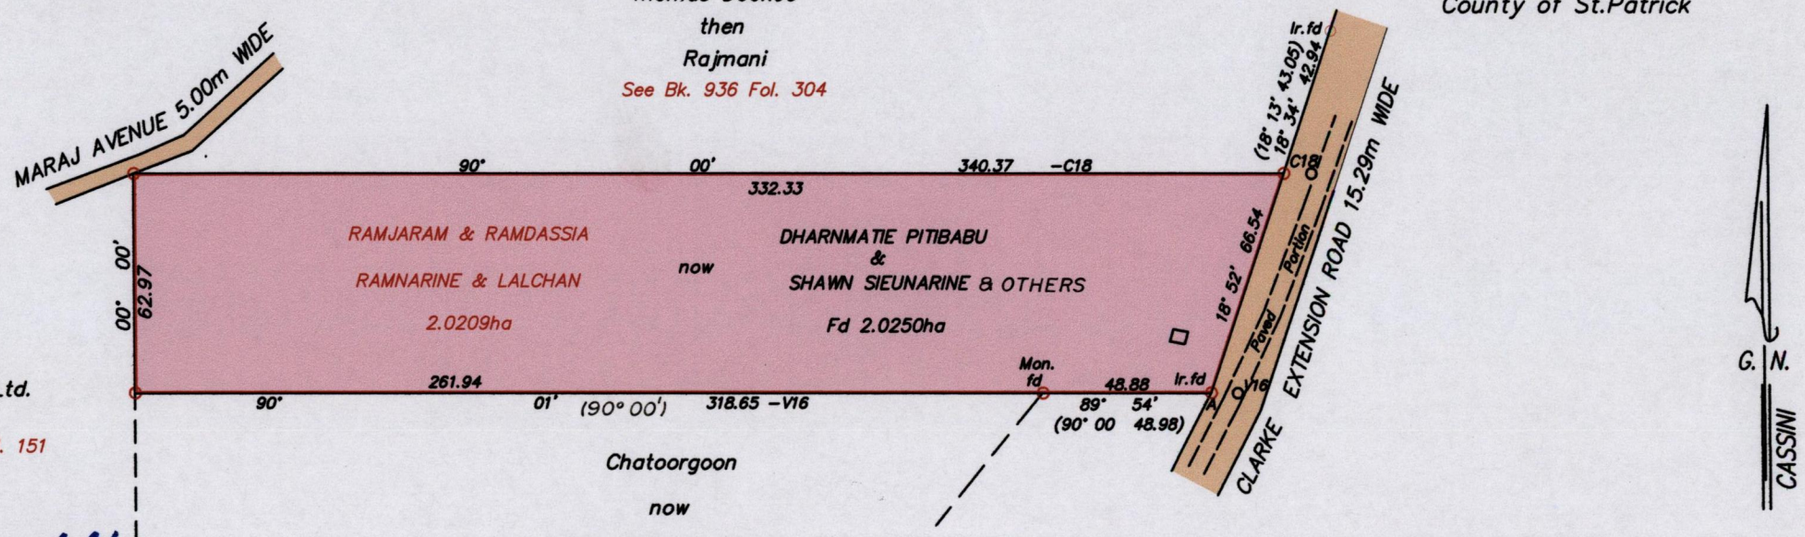

Approved by.....
Director of Surveys 17/4/13

Orig Bk. 430: 195

Bearings are Cassini Grid based on Solar Observations

Note : To obtain U.T.M bearings subtract 18 minutes

Plan of a Parcel of land coloured pink in the Ward of Siparia

Containing two point zero two five zero hectares

Surveyed by me, with due authority, in April 2011

In accordance with Regulation 25 (1) of the Land Surveyors' Regulations 1998,

I certify that this plan is correct.

Checked by..... 30/4/13

.....

Entered on..... Trinidad and Tobago Land Surveyor..20th.....March 2012

LAND SURVEY BOARD OF TRINIDAD AND TOBAGO
HUGO SOMARSINGH
TTLS
0029/2012

SCALE 1/2000

Distances are in metres

A=N 1124916
B 0674869

○ Denotes Iron put except where otherwise stated

Note: Co-ordinates obtained by handheld G.P.S

W.G.S 84 U.T.M. Zone 20 (+/-3m)

1952

42