R.P.O. Vol. 140 Fol. 349
C.T. Vol. 4933 Fol. 525
U.R.P.N. . . . . .

26A
Cadastral Sheet C.23.J. 4/d
Ward of Manzanilla
County of St. Andrew
Bk. 183 Fol. 27

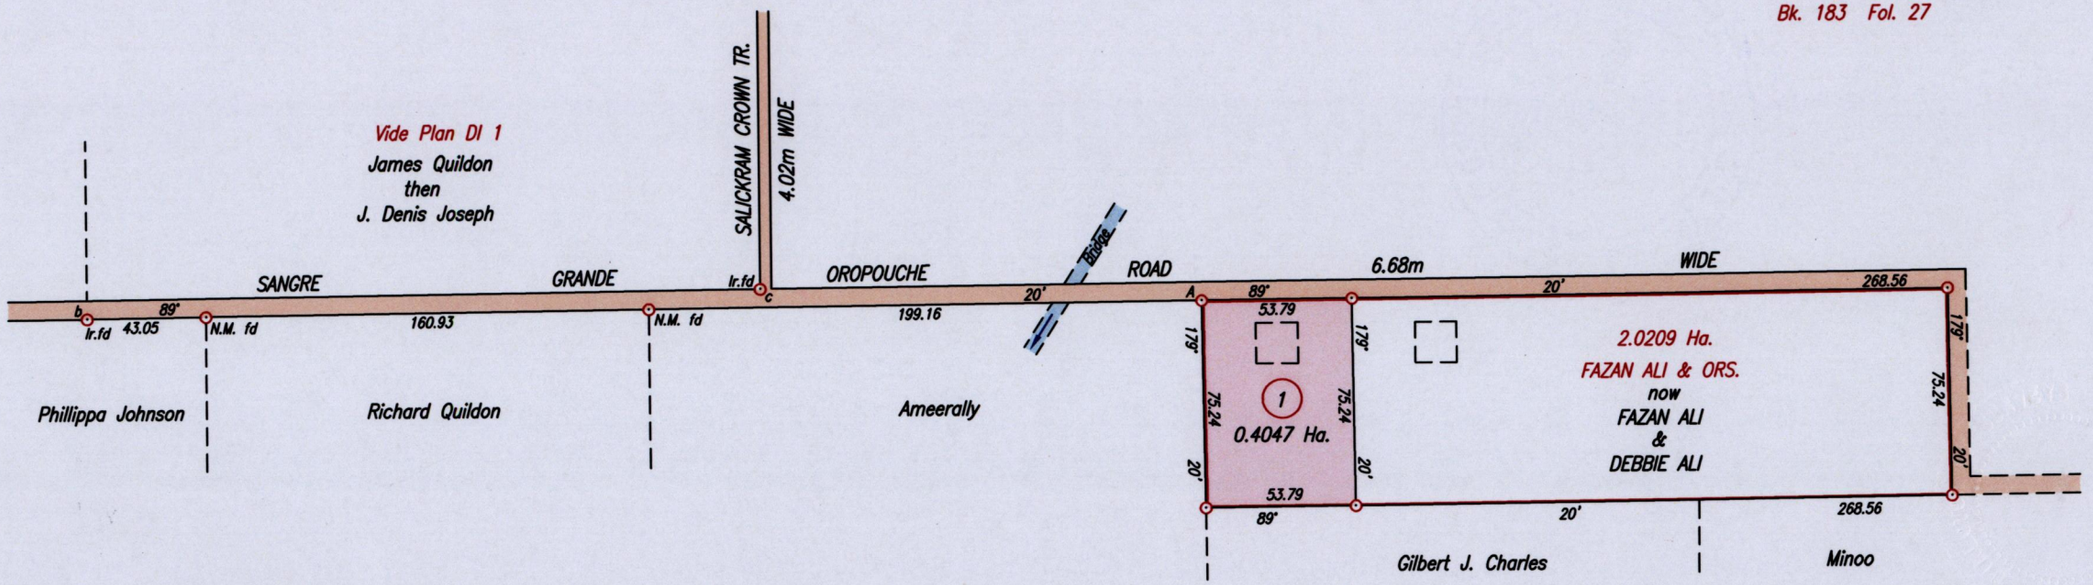

N
U.T.M.

Approved
. . . . . .
Director of Surveys 13/7/13

Orig Bk. 163 : 56

Note: To obtain Cassini bearing + 18 minutes
o Denotes Iron put except otherwise stated
Bearings are U.T.M. Grid based on Solar Observations
Plan of a Parcel of land coloured pink in the Ward of Manzanilla
Containing zero point four zero four seven hectare
Surveyed by me, with due authority, on 12th November 2008
Certified Correct in accordance with Regulation 25 (1) of the Land Surveyors' Regulations 1998

Entered on . . . . . Ganeshdath Ramcharitar
Checked by. . . . . Trinidad & Tobago Land Surveyor . . . 10/5 . . . 2013

LAND SURVEY BOARD OF TRINIDAD AND TOBAGO
GANESHDATH RAMCHARITAR TTLS
0055/2013

Legend		
Sta.	Bearing	Dist.
b – c	87° 46'	244.21

SCALE 1/2500
Distances are in metres

Point A
Co-ordinates obtained by Hand Held G.P.S. (WGS84 U.T.M. Zone 20)
Accuracy ± 5m
E 712813m
N 1173182m

1652
85